

SITE PLAN

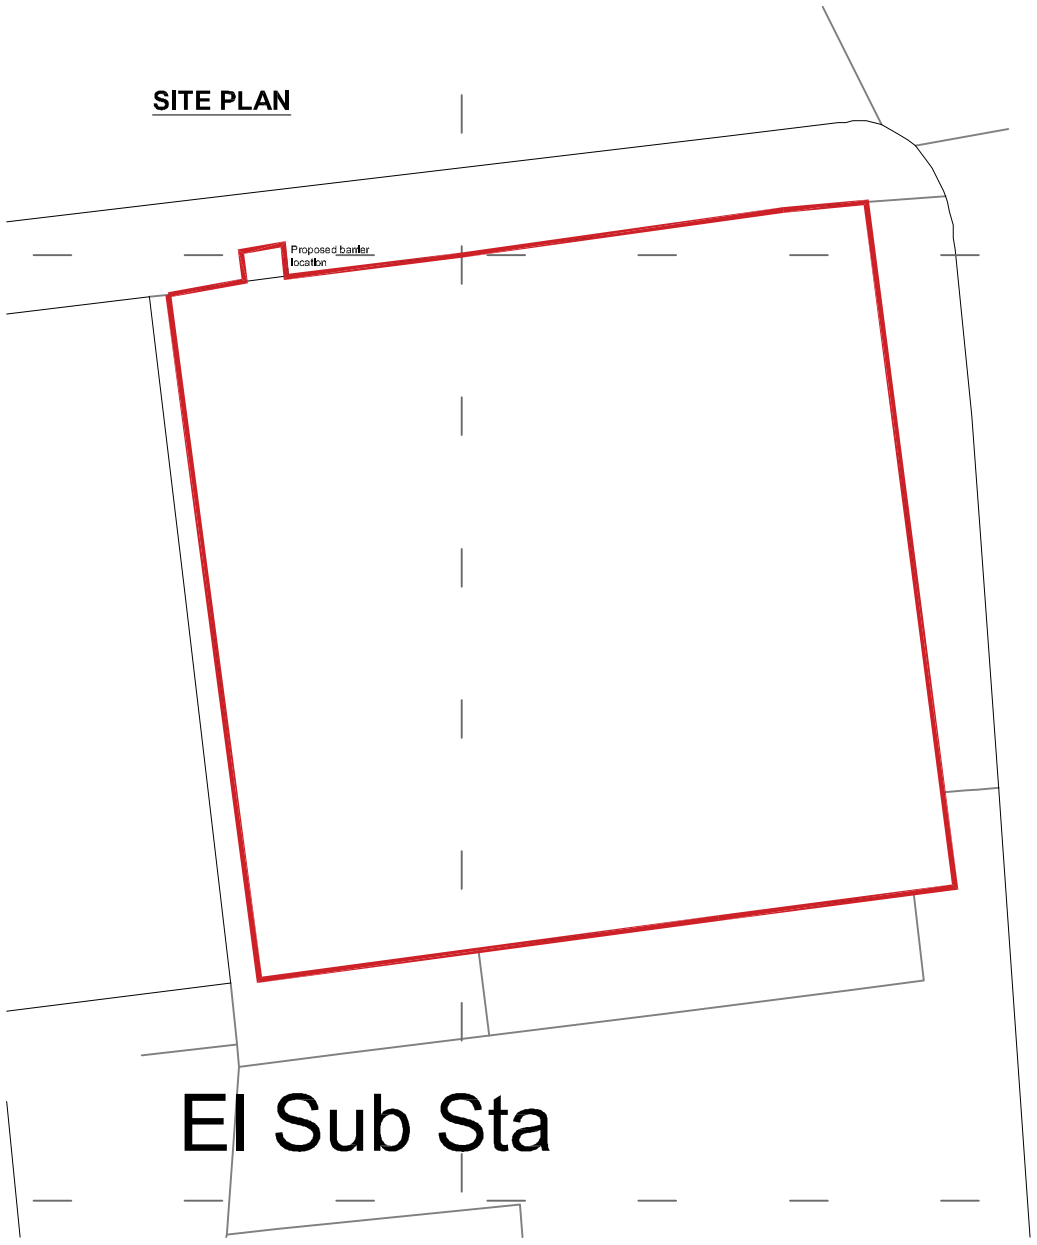



site plan - scale 1:200 @ A3

SCALE :

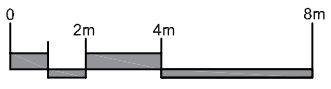


PART GROUND FLOOR EXISTING

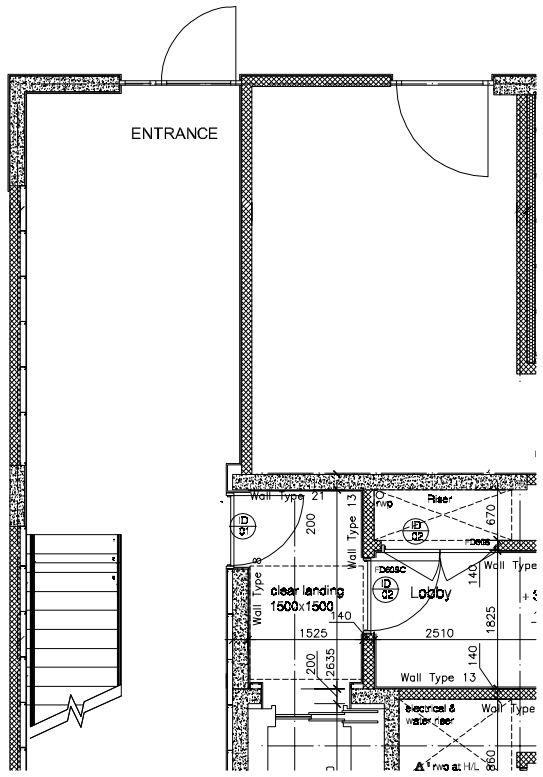

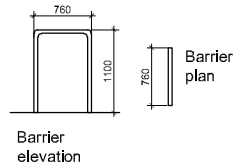


PART GROUND FLOOR PROPOSED

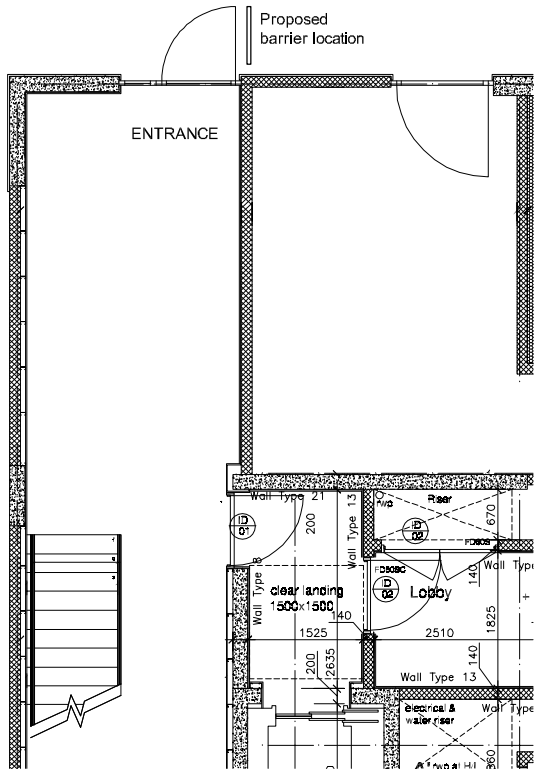

B+C ARCHITECTURE

t: 07751 878897
e: info@bentleysandcarter.com
w: www.bentleysandcarter.com

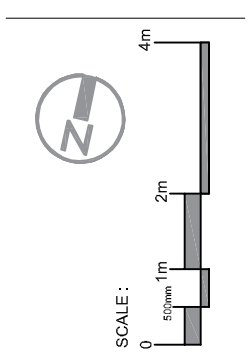

GENERAL NOTES :
1 - THIS DRAWING IS THE COPYRIGHT OF BENTLEYS & CARTER AND IS NOT TO BE REPRODUCED IN ANY WAY OR FORM WITHOUT PRIOR WRITTEN CONSENT
2 - Do not scale from this drawing except for planning purposes
3 - All dimensions to be verified on site prior to any works starting and any discrepancies to be reported to Bentley & Carter
4 - This drawing is to be read in conjunction with all relevant consultant and specialist drawings
5 - All works to comply with latest Building Standards, Codes of Practice and Building Regulations

PROJECT :
humphreys house, 67 brighton road, shoreham by sea, bn43 6rw

DRAWING :
proposed barrier details

DRAWING STATUS :
planning

JOB NO:
hum - 0194

DRAWING NO:
200

SCALE:
1/100 @ A3

DATE:
jan 2021

DRAWN BY:
pc

REVISIONS:
a
b