LOCATION PLAN. SCALE 1:1250

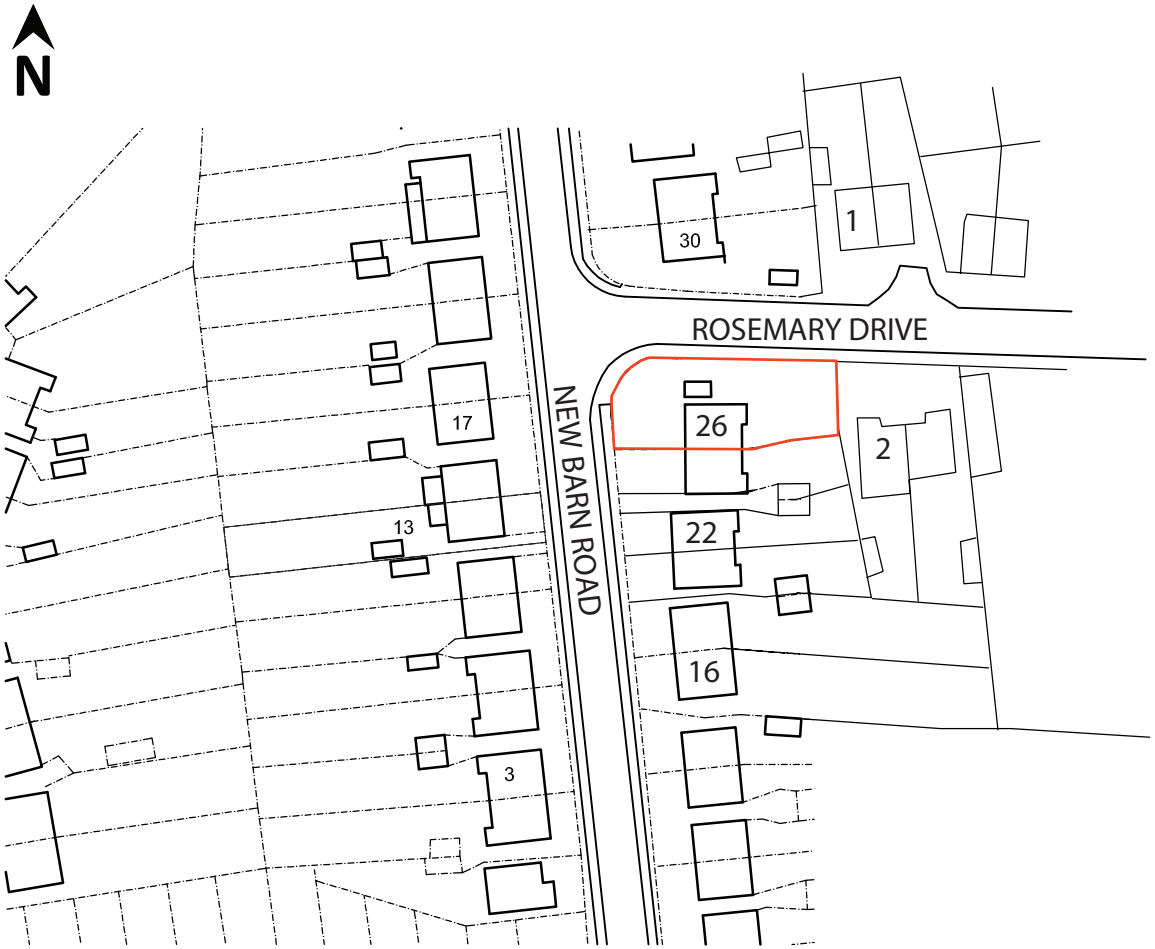

© copyright

ED63
ELEMENTAL DESIGN

elementaldesign63@gmail.com
07799 402 870
07754 093 904

26 NEW BARN ROAD
SHOREHAM BY SEA

Drawing Title:
LOCATION PLAN

1:1250 Scale Bar

10m | 20m | 30m | 40m

LOCATION PLAN	SCALE	1:1250	A4	Drawing No.-26NBR-LP	Rev:	Drawn by - A.Ramus	Date: 25-07-2021