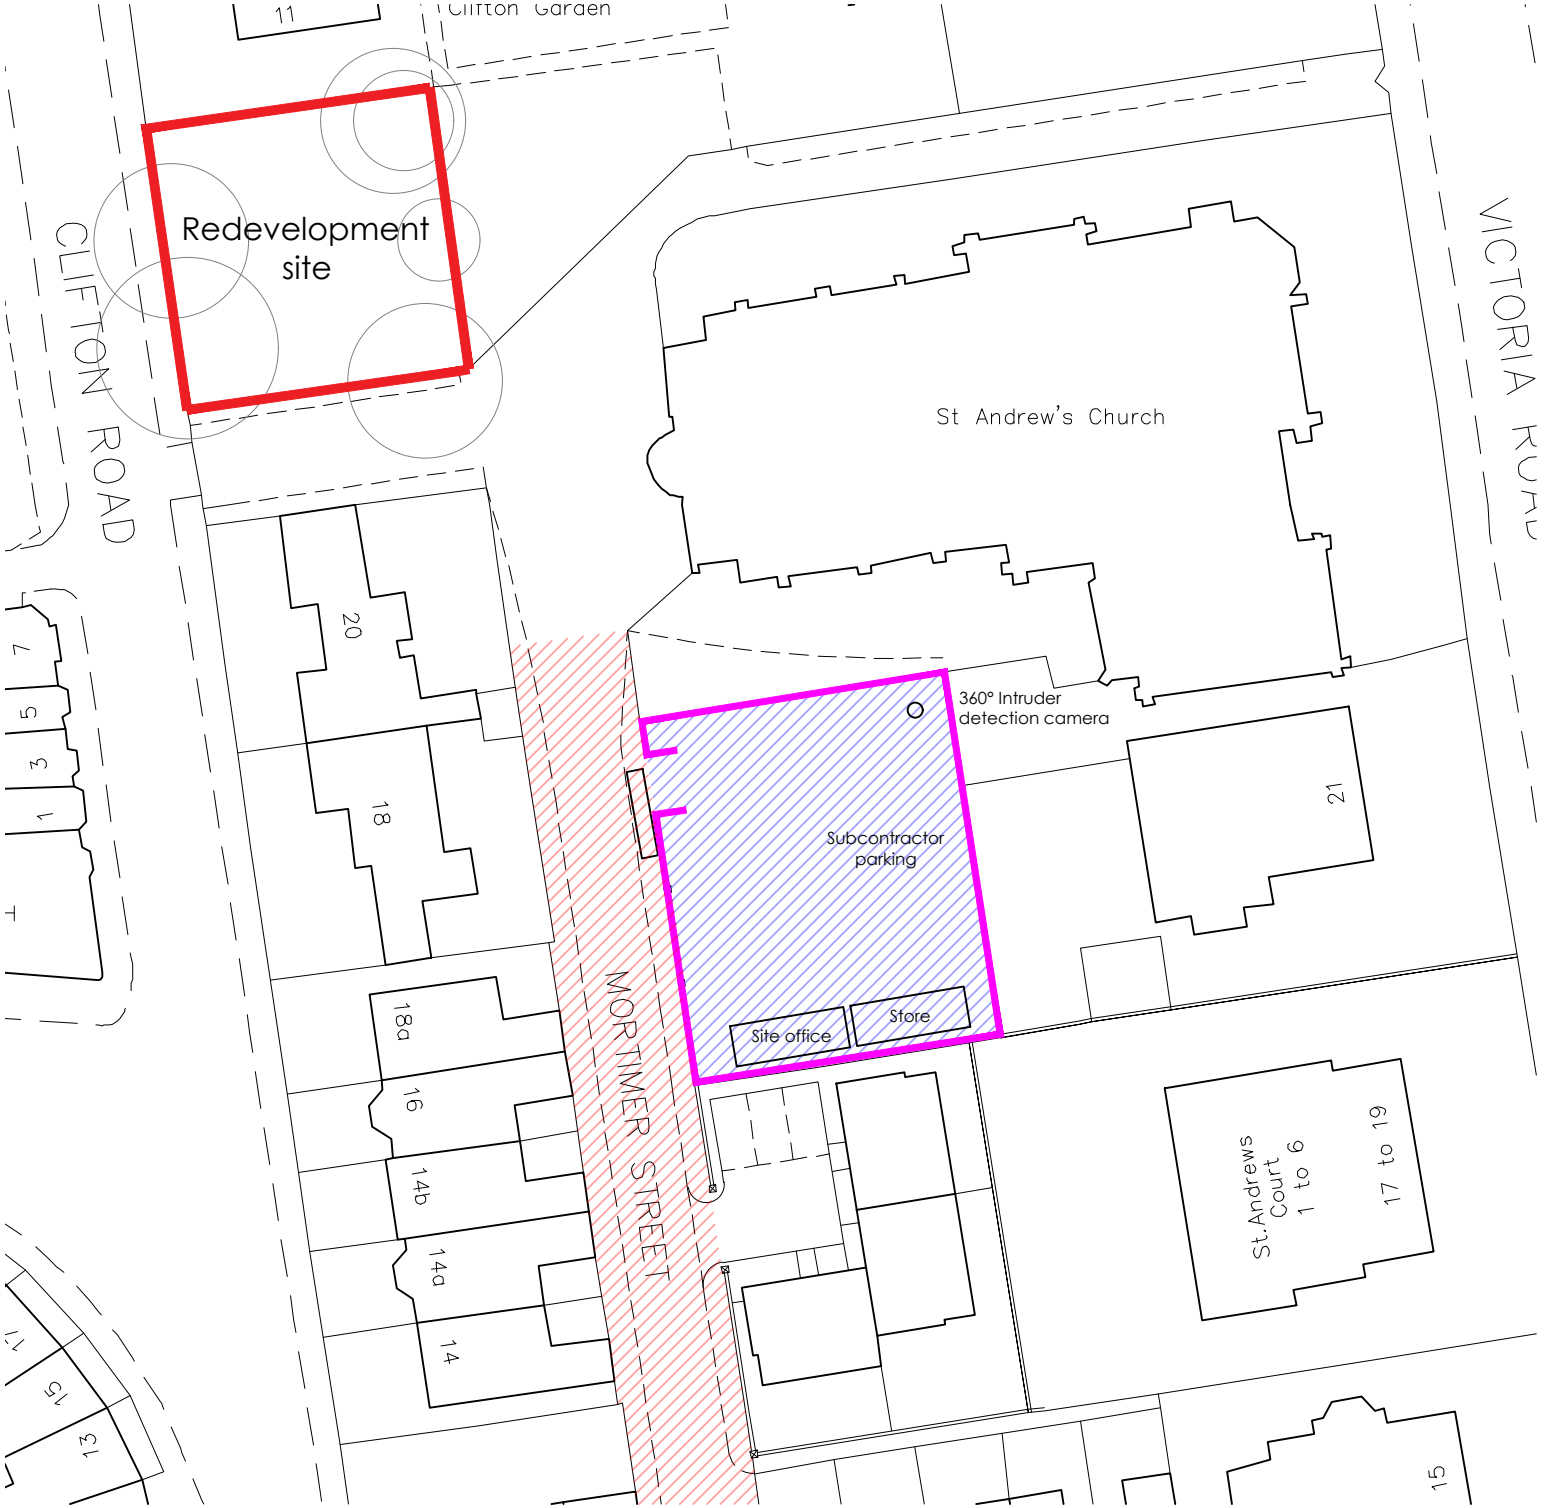

Compound Hardstand 150mm - 200mm Type 1 MOT

Re surface - fill and cap with 50mm - 75mm Type 1 MOT

Heras fence inside existing boundary wall

SCALE 1:500

0 5 10 15 20 25