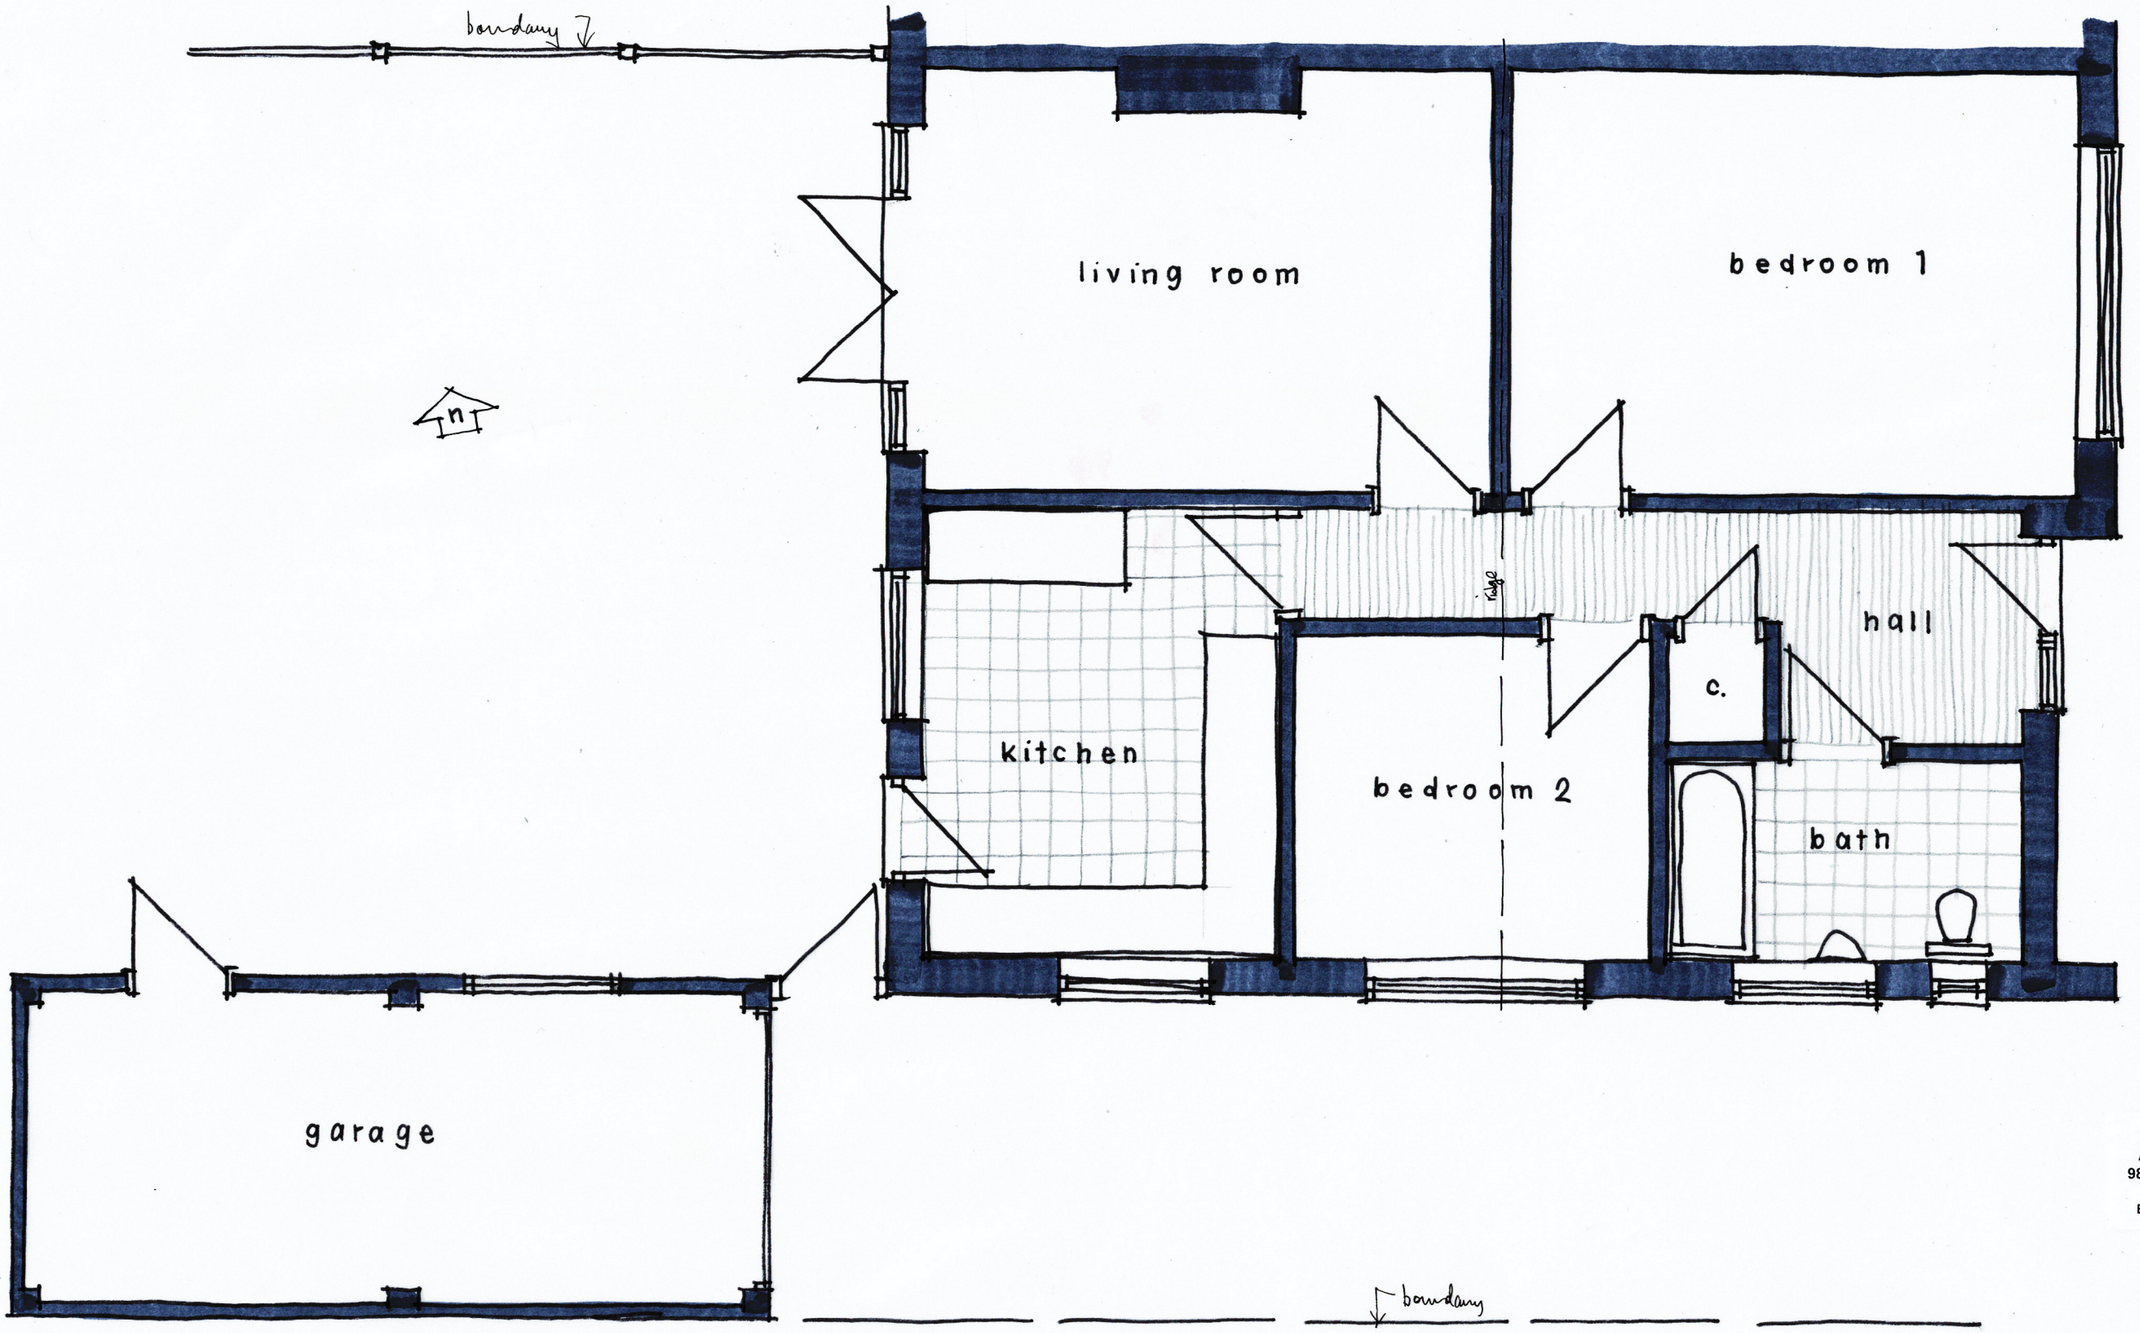

Wayne Gander MCIAT
Architectural Technologist
98 Durrington Lane, Worthing
West Sussex BN13 2RQ
E : waynegander08@gmail.com

GROUND FLOOR PLAN 1:50 @ A3

0 1 2 3 4 5m
metres

11 AINSDALE CLOSE, DURRINGTON, WORTHING
Existing details 01
Oct 2023