
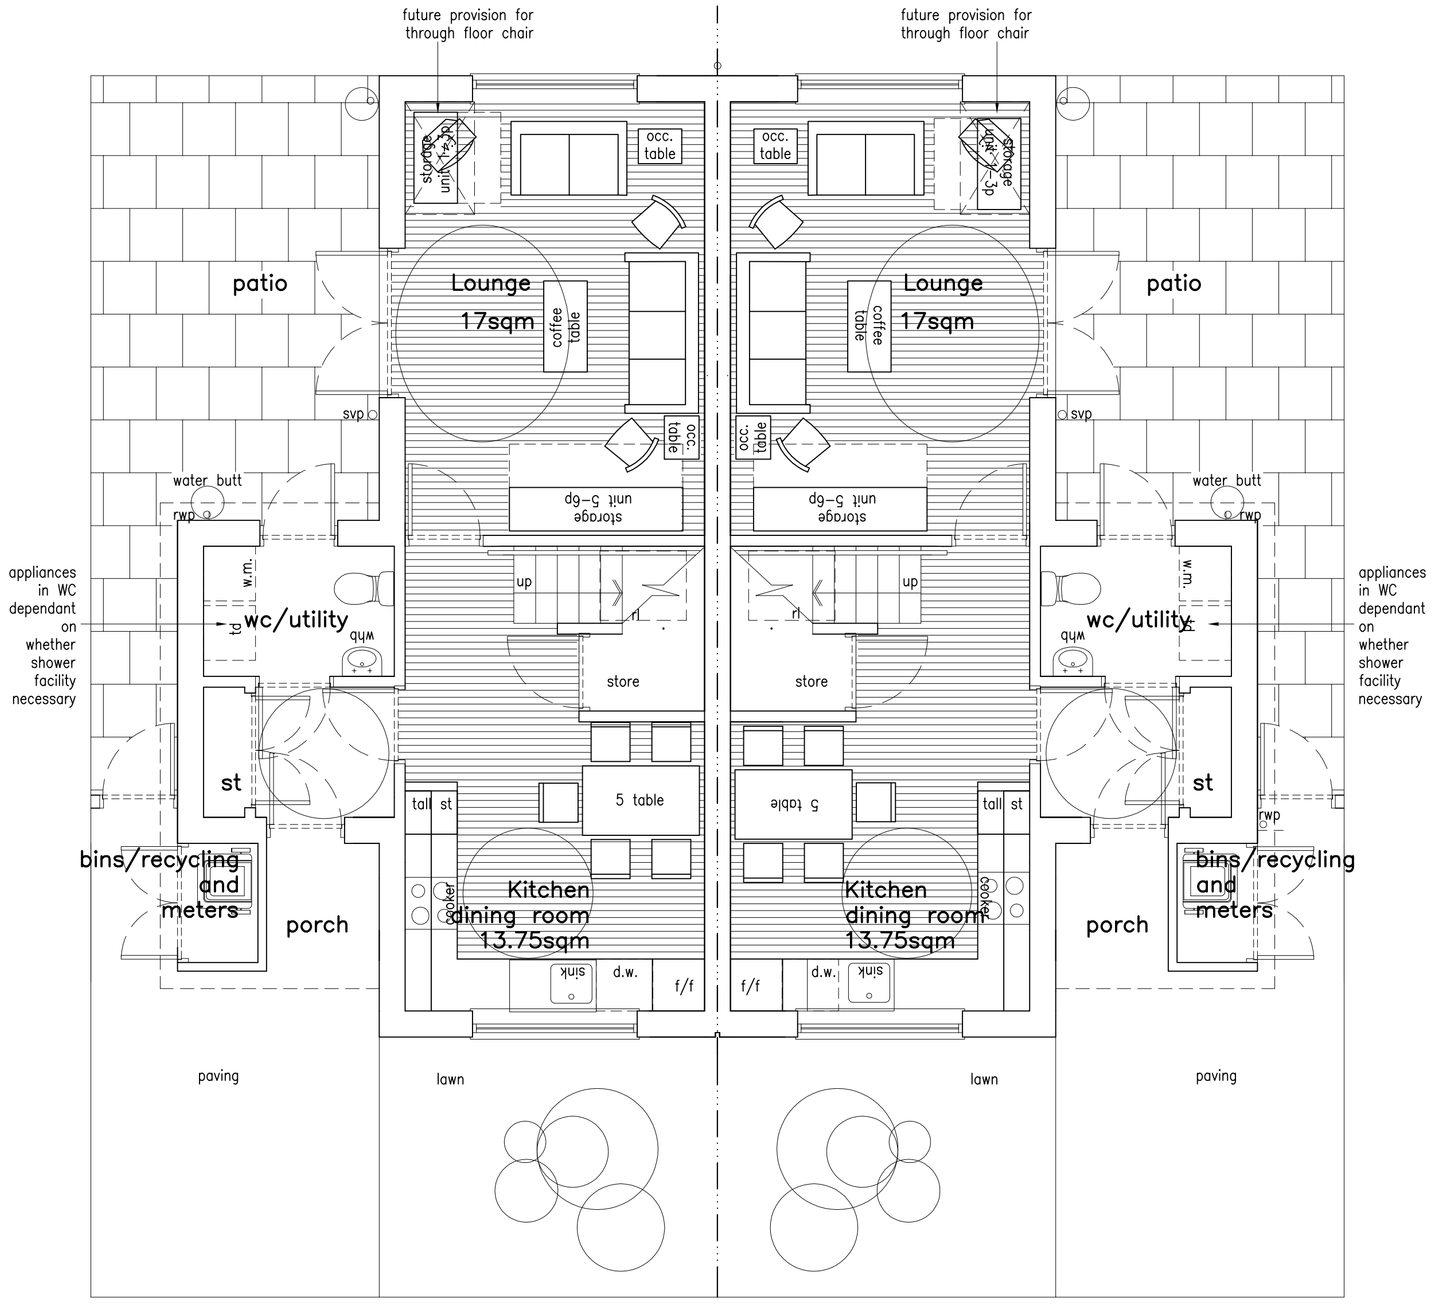


Ground Floor Plan (43.4sqm)

0 5

Scale in Meters

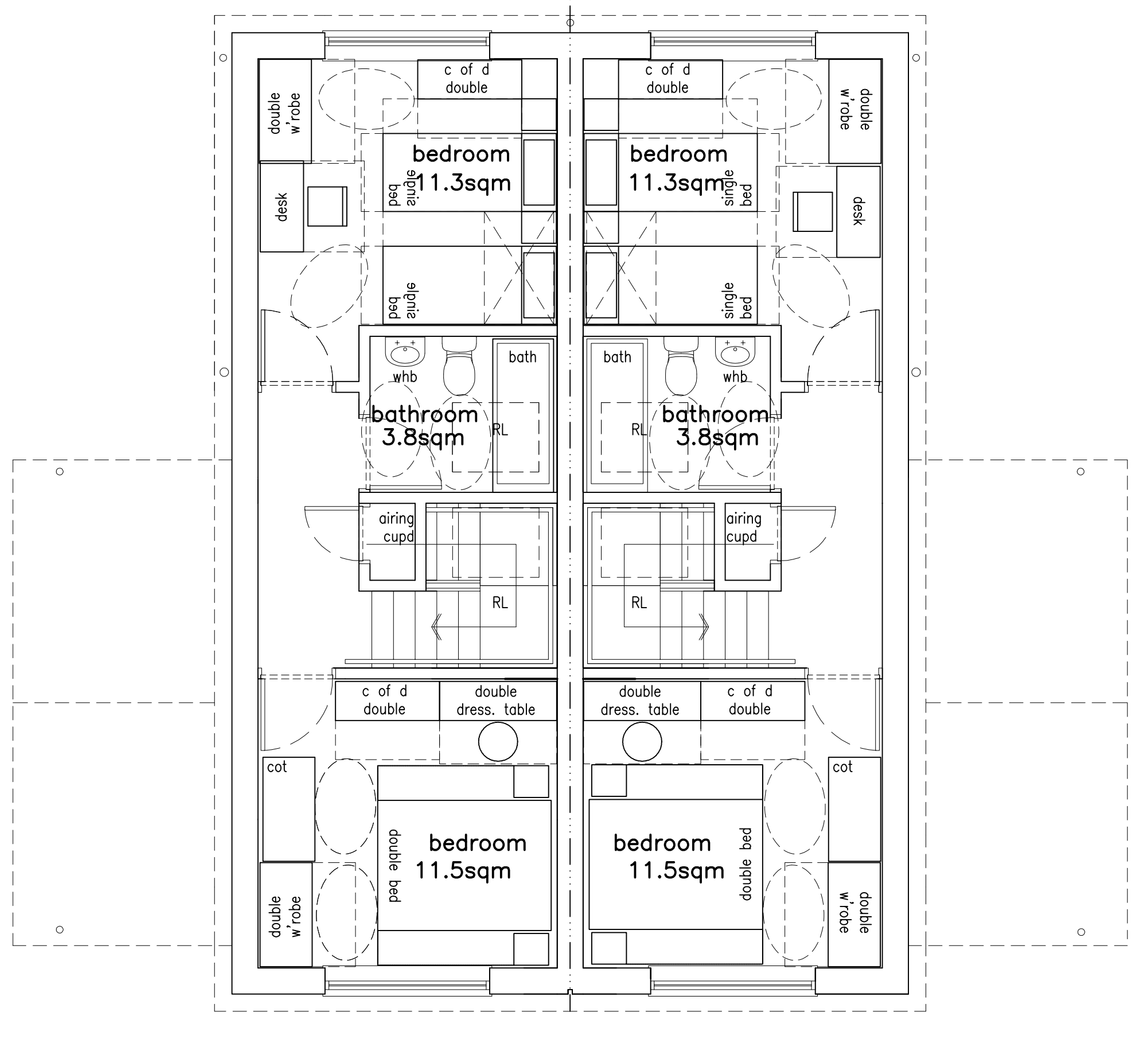


First Floor Plan (36sqm)


NOTE:

ALL UPPER WINDOWS TO BE ESCAPE TYPE


PARTITIONS,DOORS AND FLOORS TO BE 1/2 HOUR FIRE RESISTING

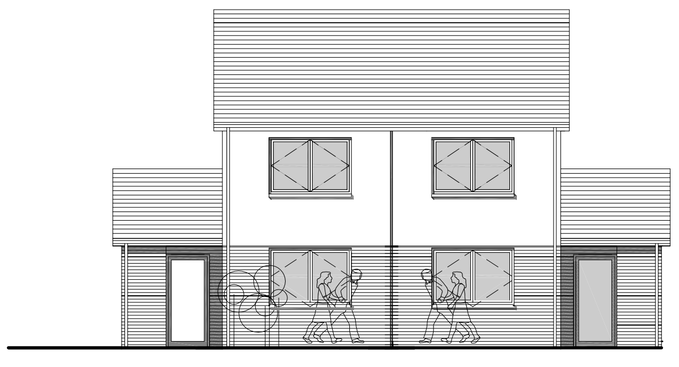

Front Elevation

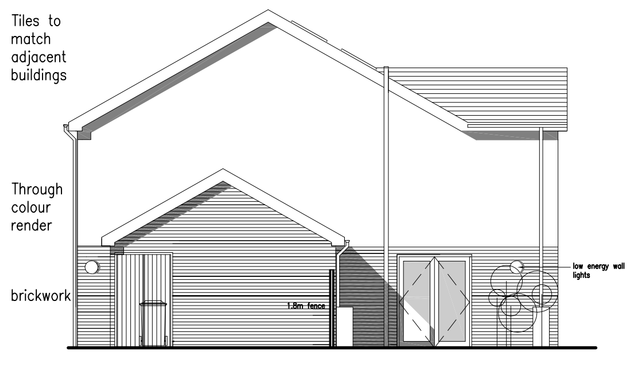


Side Elevation

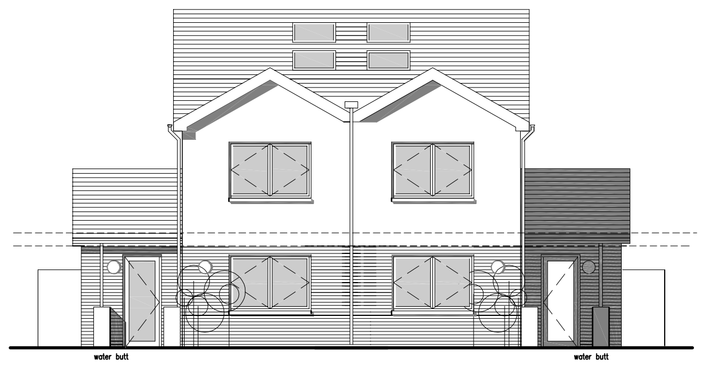

Rear Elevation

0 10

Scale in Meters

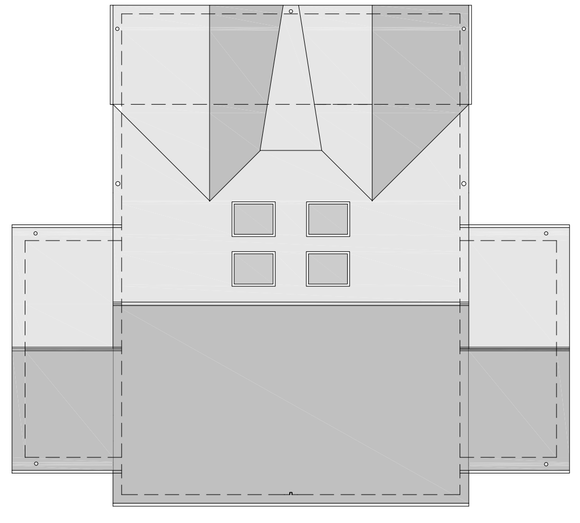

Roof plan

rev.	date	comment	auth.
B	27.09.07	Roofs amended and plots changed	CP
A	03.07.07	Sedum roofs omitted –sweet chestnut omitted	–
–	–		

amendments

drp architects

client
Southern Housing Group

job
Shadwells Road
Lancing
West Sussex

drawing number
2929.PL.03

revision
B

drawing title
Proposed Plans & Elevations

PLOTS 1, 2, 3&4: 2 Bedroom Houses (79.4sqm)

drawn by	checked by	riba work stage
CP	SA	D

date	scale/original sheet size
June 07	1:50/1:100 @ A1

Do not scale off drawing
Check all dimensions on site before all work is commenced
All goods materials workmanship to conform with current building regulations BSS and COP's
© Copyright DRP Architects Ltd.

Internal Drawing Reference: s/2929/autocad/Planning/shadwells road

drp architects limited
87-88 upper lewes road
Brighton
bn2 3ff

telephone 01273 888080
facsimile 01273 888060
email info@drparchitects.co.uk
www www.drparchitects.co.uk