

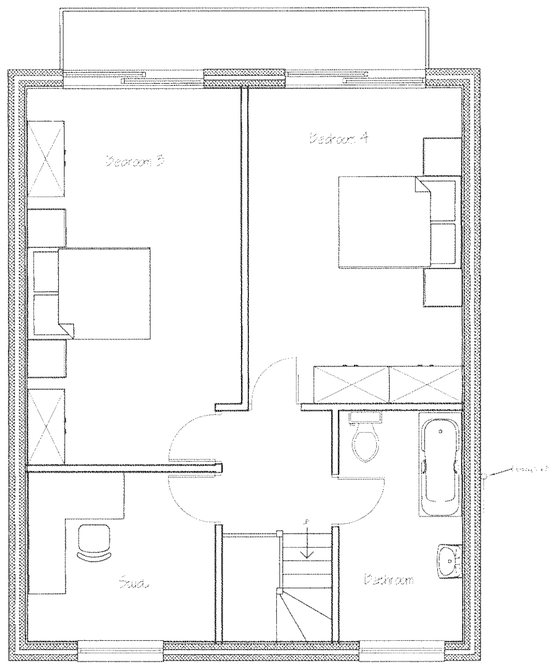



Proposed Second Floor Layout

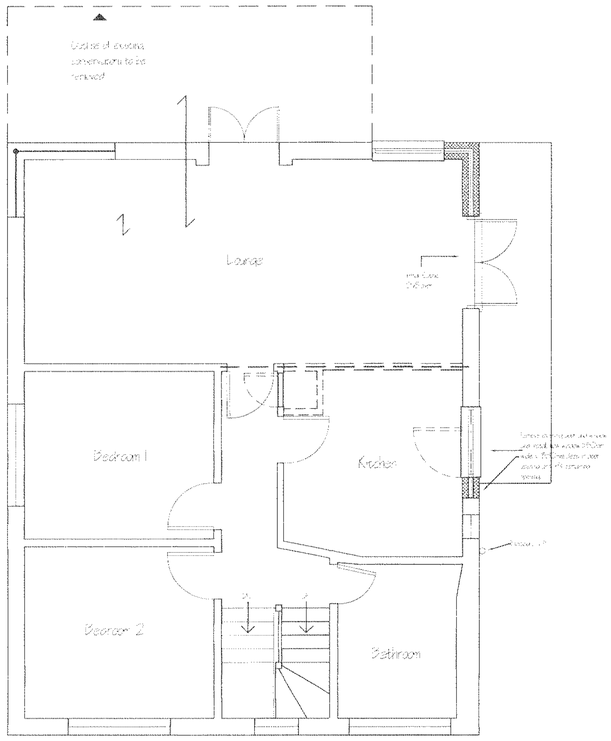


Proposed First Floor Layout

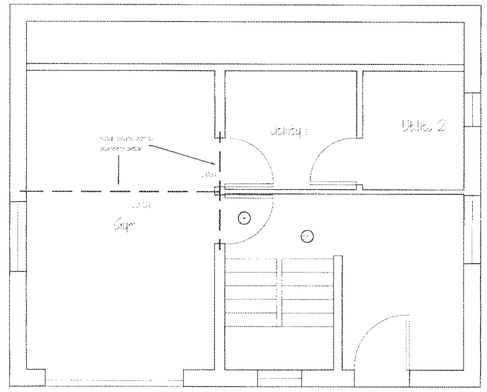


Existing Ground Floor Layout

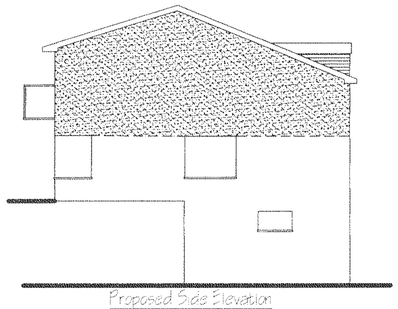


Proposed Side Elevation

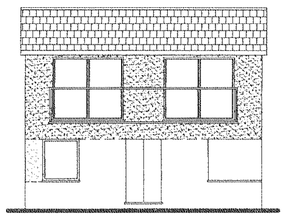


Proposed Rear Elevation

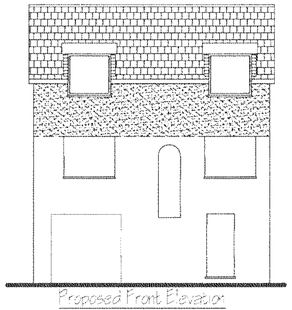

Proposed Front Elevation

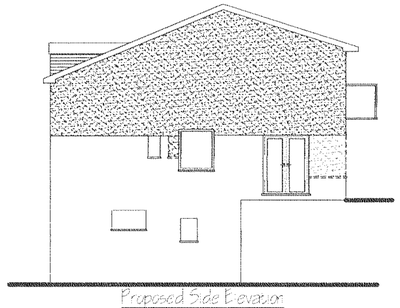

Proposed Side Elevation

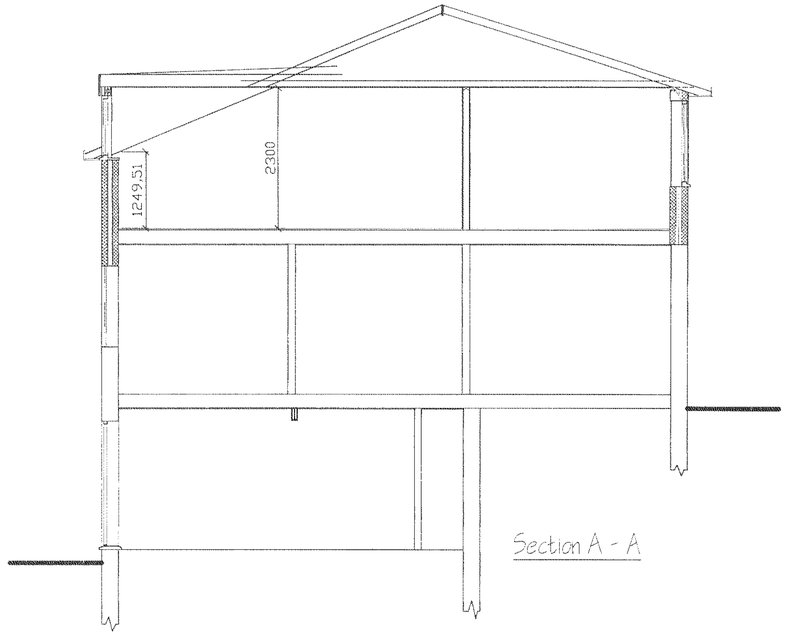

Section A - A

Amendments

Tony Rogers
Building Consultants
Address: 40 Dawn Crescent, Upper Beeding
West Sussex, BN44 3WH
Telephone: 01903 815225 Fax: 01903 815225

Rev.	Date:	Revision Description:

Client: MR D HOWARD

Address: 244 Brighton Road
Lancing
West Sussex

Project: Proposed Second Storey Extension With New Gable Roof & Dormer

Scale: 1:50 1:100

Date: April 2009

Drawing No: 06/207/01

Drawn By: AWR

Revision: