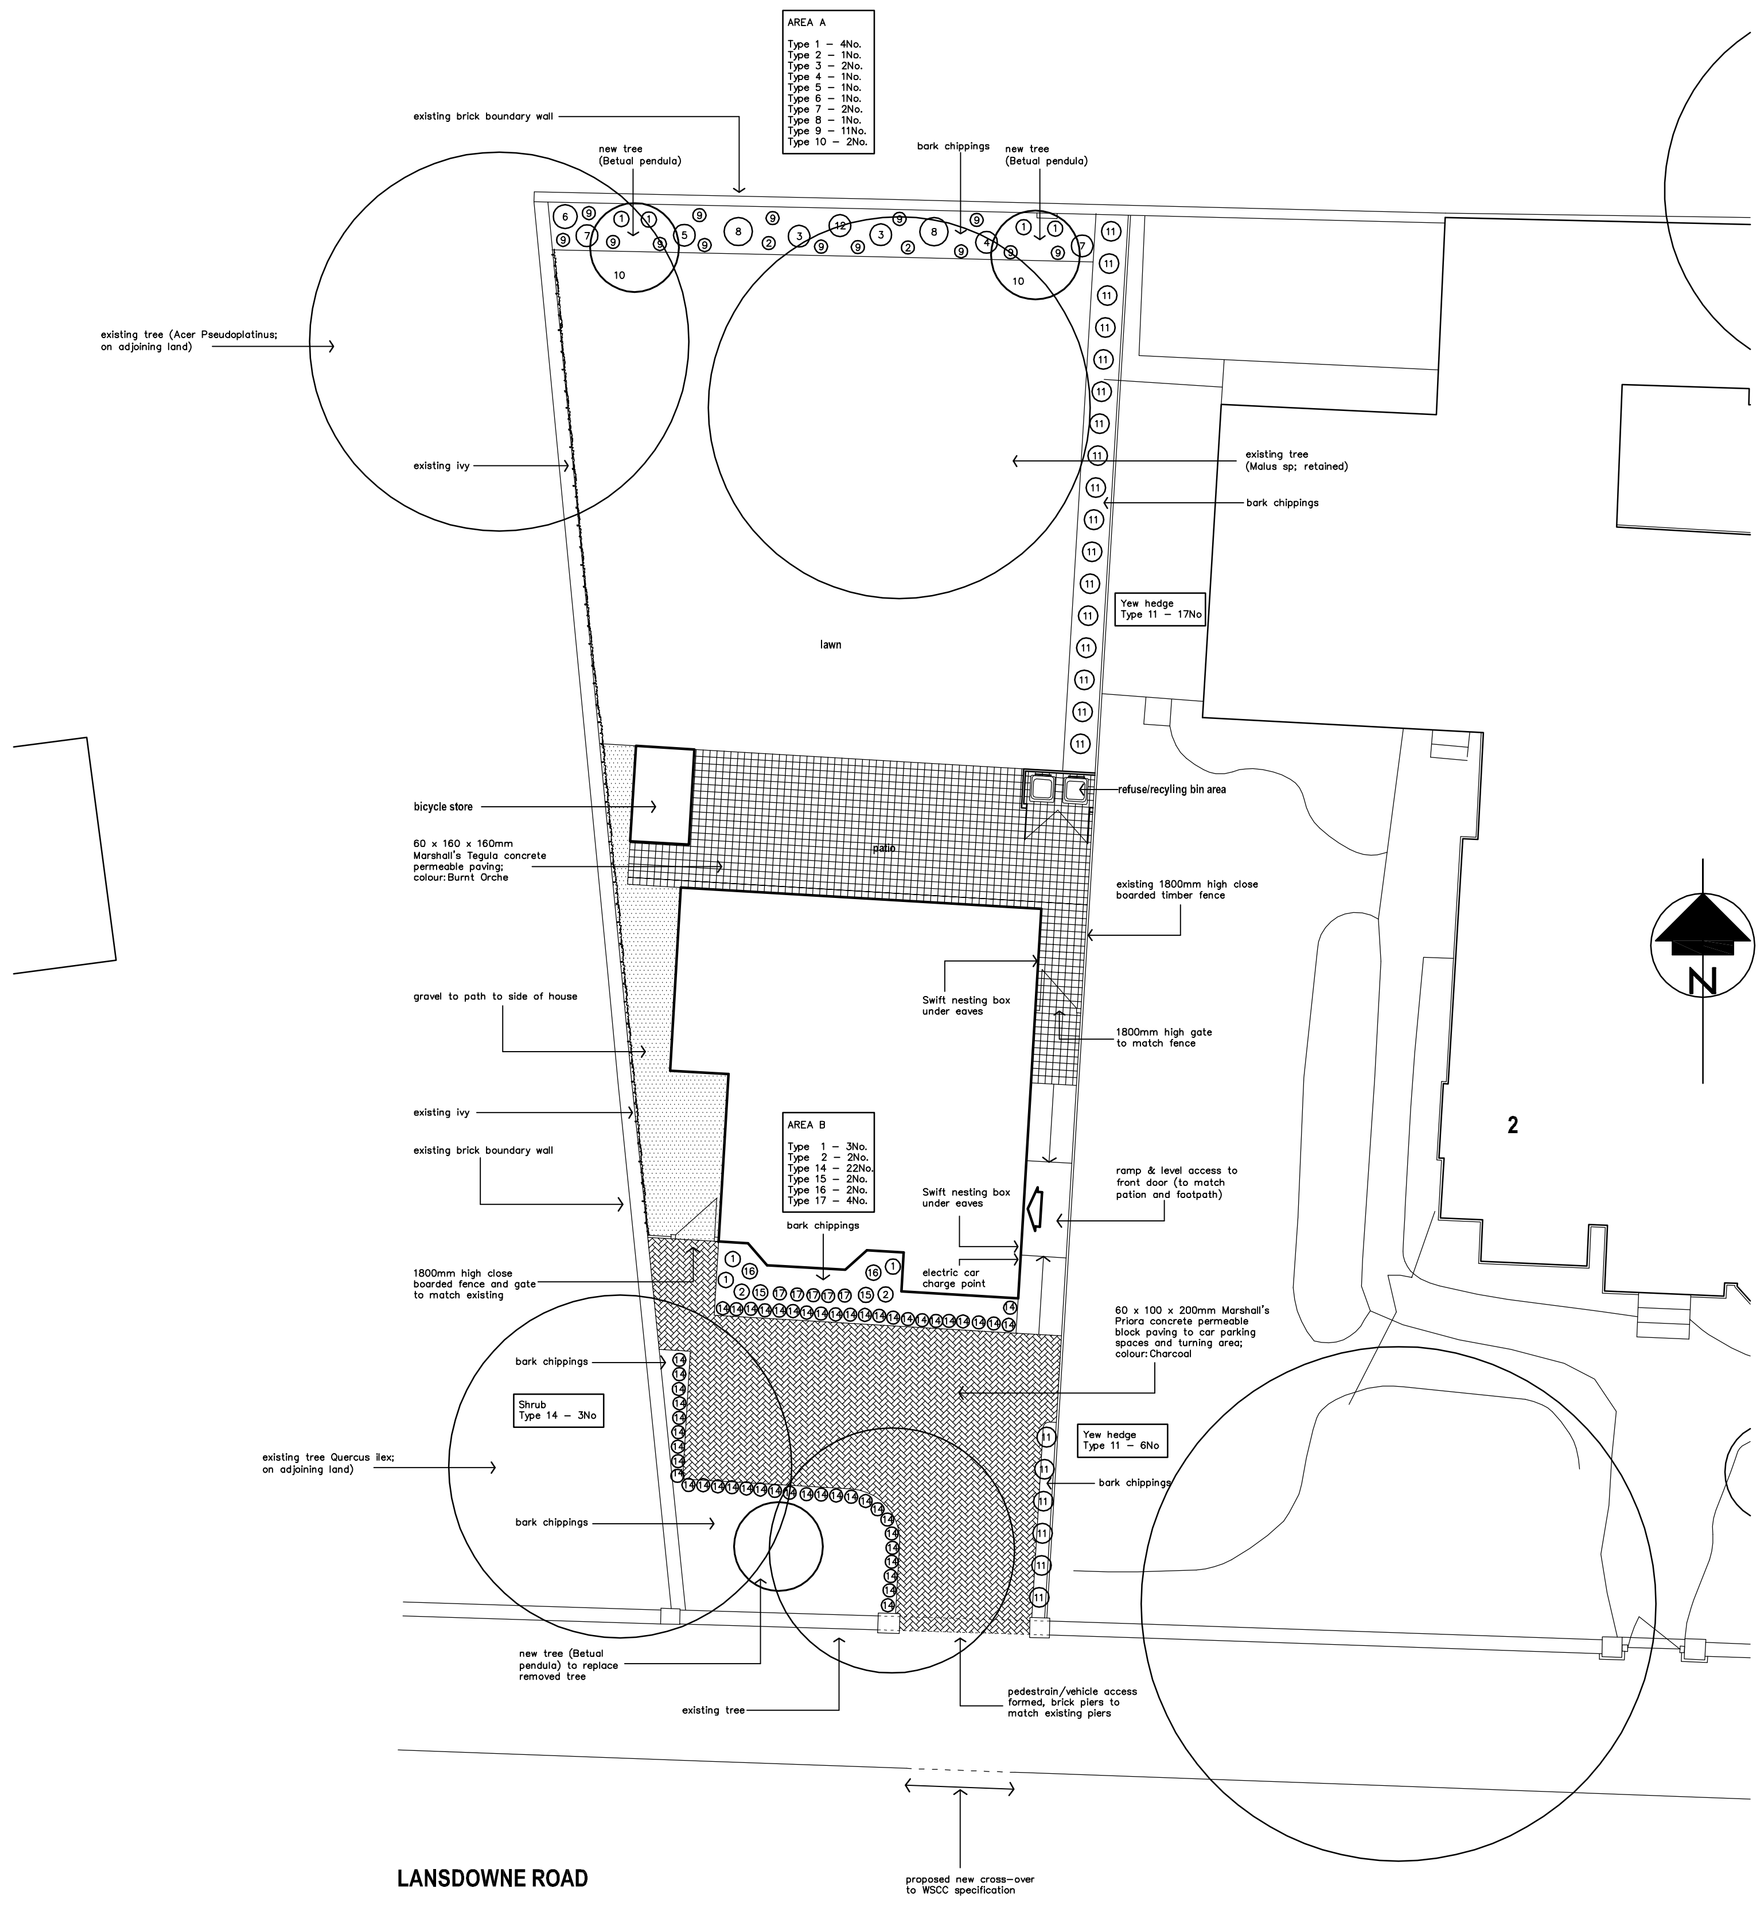


LANDSCAPE PLAN 1:100


0 1m 5m 10m 15m

scale 1:100


PLANT/TREE SCHEDULE

1	Euphorbia Wulfenii
2	Euphorbia Miners Merlot
3	Miscanthus Gracimilus
4	Miscanthus Indian Summer
5	Miscanthus Red Chief
6	Miscanthus Silver Charm
7	Miscanthus Sinensis Strictus
8	Pampas Grass Cortaderia
9	Pony Tails Grass Dwarf
10	Betula Pendula (Silver Birch)
11	Ligustrum Ovalifolium (Yew Hedge)
12	Choisia Sundance
13	Taxus Baccata (Privet Hedge)
14	Euonymous Macrophylia
15	Giant Agapanthus Purple
16	Giant Agapanthus White
17	Hellebore Foetidus

NOTE: All works in the root protection areas shall be undertaken using No Dig Tree Protection construction using Cellweb or similar approved in accordance with BS 5837: 'Trees in Relation to Design, Demolition and Construction' (2012) and the Arboricultural Advisory and Information Service: Practice Note 12 – 'Through the trees to Development' (APN12).

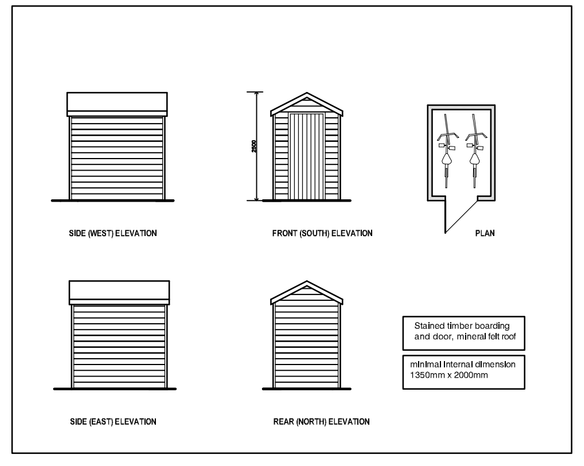

BICYCLE STORE 1:100

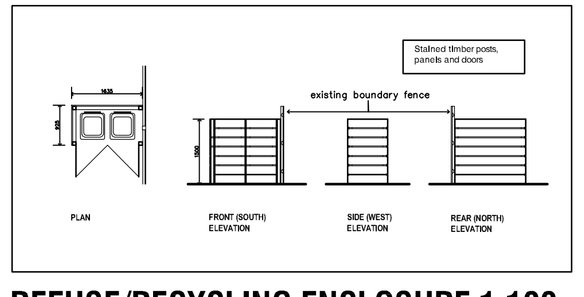

REFUSE/RECYCLING ENCLOSURE 1:100

Revision C – 17 May 2024

Note amended for retained tree adjacent to access as 'existing tree'

Revision B – 16 May 2024

Retained existing tree adjacent to access – type corrected

Revision A – 10 May 2024

Parking area reduced, addition of tree to replace tree removed and shrubs added to enlarged planting area

Print A1 @ 1:100 | PLANNING DRAWING

© 2024 Hutchinson Design Associates Ltd

Hutchinson Design Associates
Chartered Architect
Victoria Chambers
170-174, South Coast Road,
Peacehaven,
East Sussex BN10 8JH
Telephone: 01273 724810 e-mail: design@hda-architect.co.uk

CLIENT:
Paul Nash Properties Ltd

DRWG TITLE:
Landscape Plan

PROJECT TITLE:
Land west of 2 Lansdowne Road
Worthing
West Sussex

DATE: February 2024
SCALE: 1:100
DRAWING NO. 1322/10
REVISION NO. C