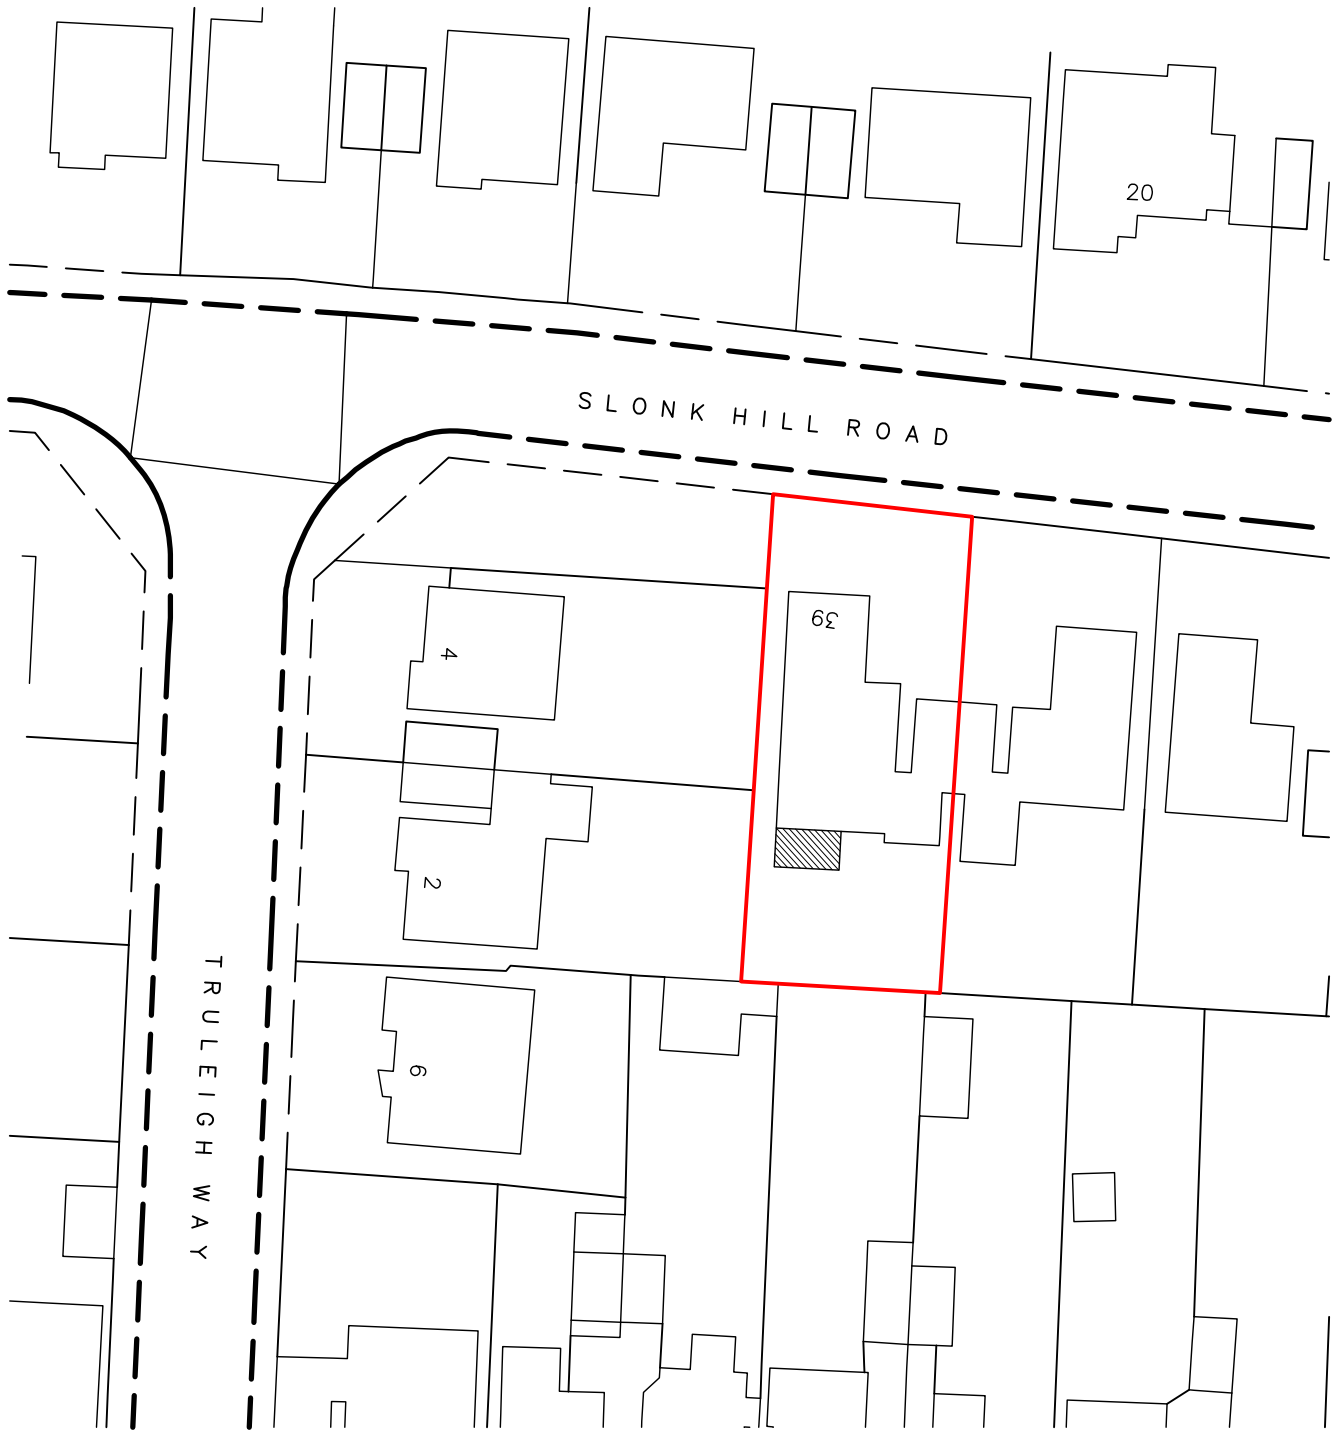


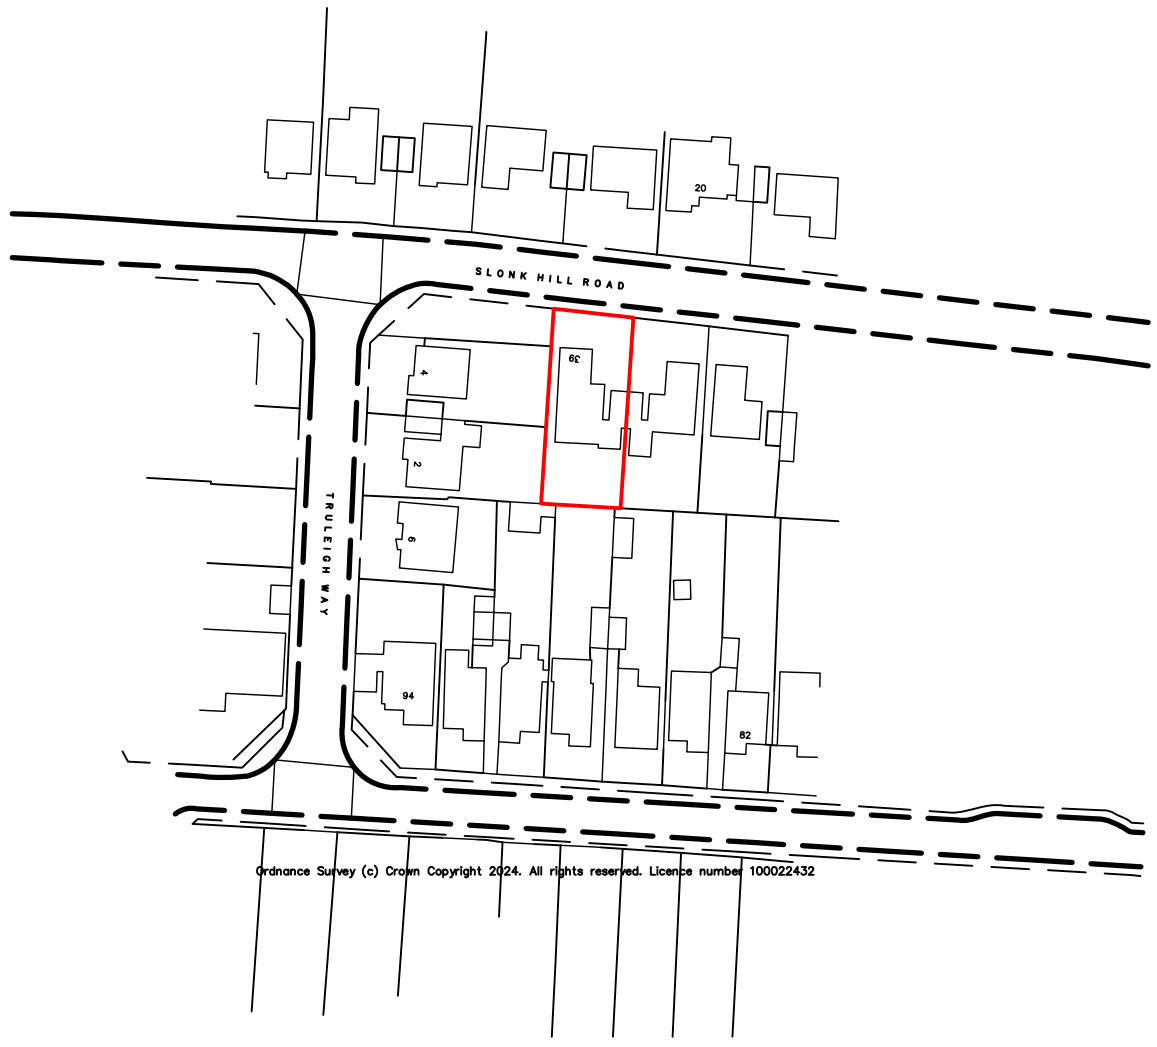


# Block Plan
# 1:500

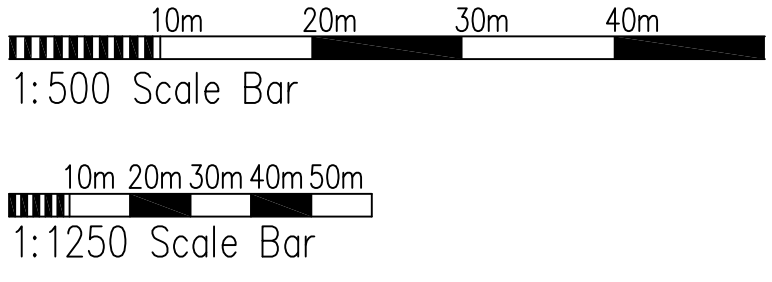


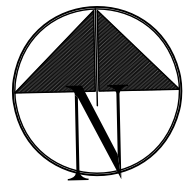


# Location Plan
# 1:1250

**Copyright of:**

RJA Planning & Building Consultants Ltd.
9 Sea Spray Avenue
Shoreham-By-Sea
West Sussex
BN43 5PR

Tel: 01273 467297
Mob: 07971375739
Email: rex@rjapbc.co.uk

**Project:**
39 Slonk Hill Road
Shoreham-By-Sea

**Title:**
Location & Block Plans

**Client:**
Mr & Mrs k. Cullen

**Scale:**
1:500, 1:1250

**Date:** **Drawn:**

**Drg. No.** 24986-Loc

**Rev'n**