DO NOT SCALE FROM THIS DRAWING

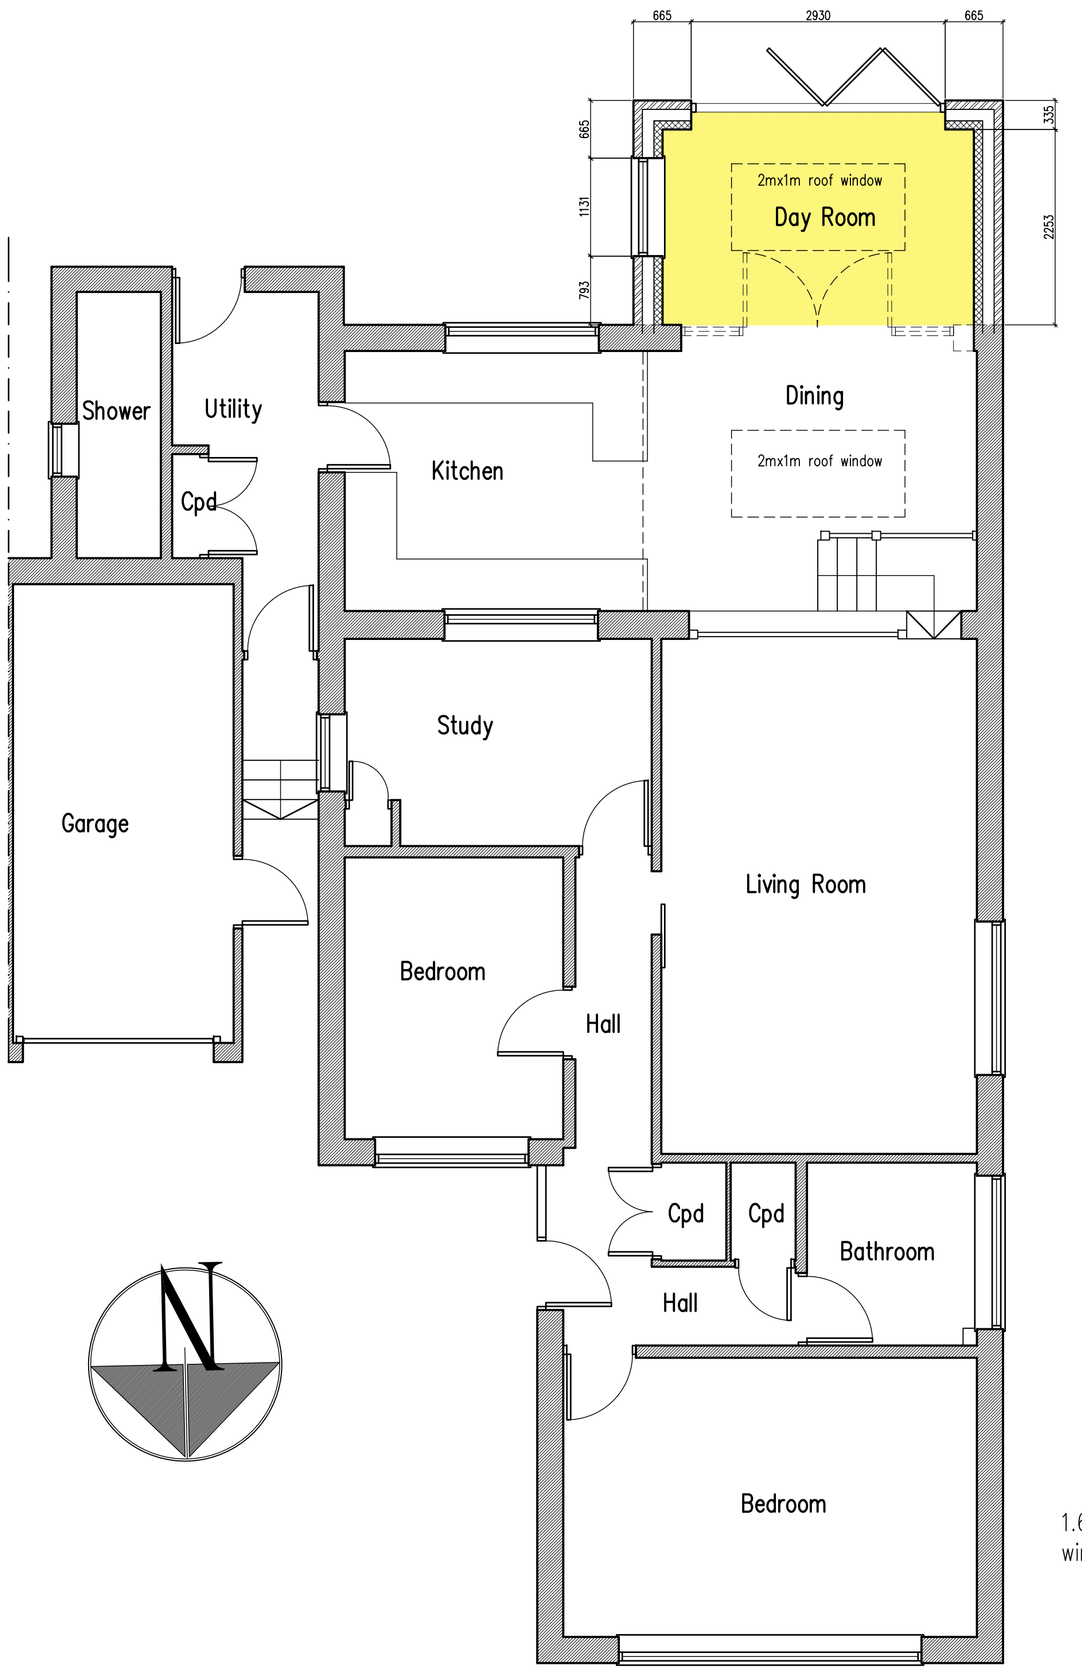

Ground Floor Plan 1:50

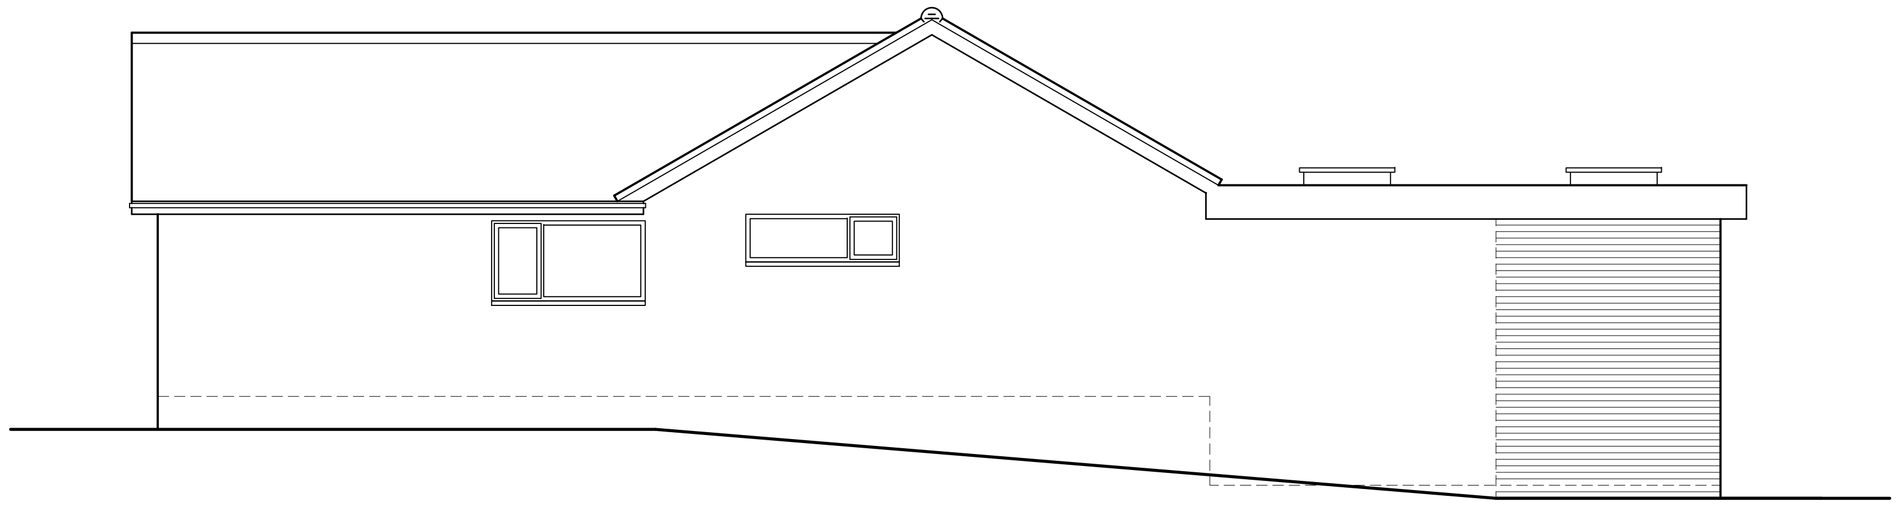

West Elevation 1:50

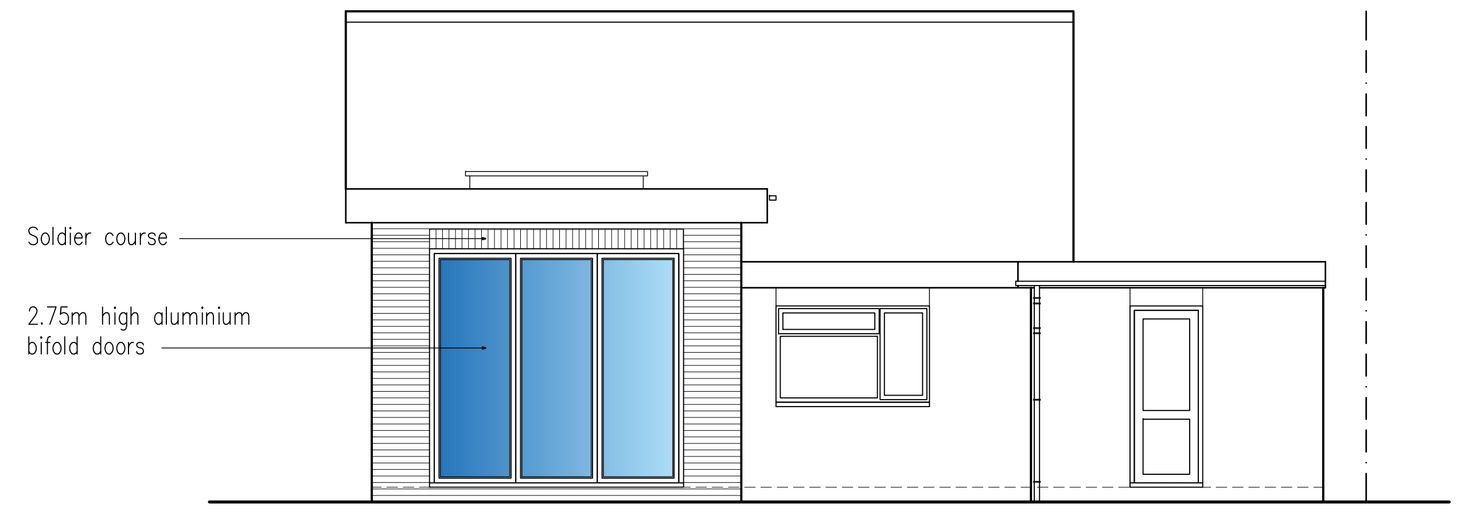

South Elevation 1:50

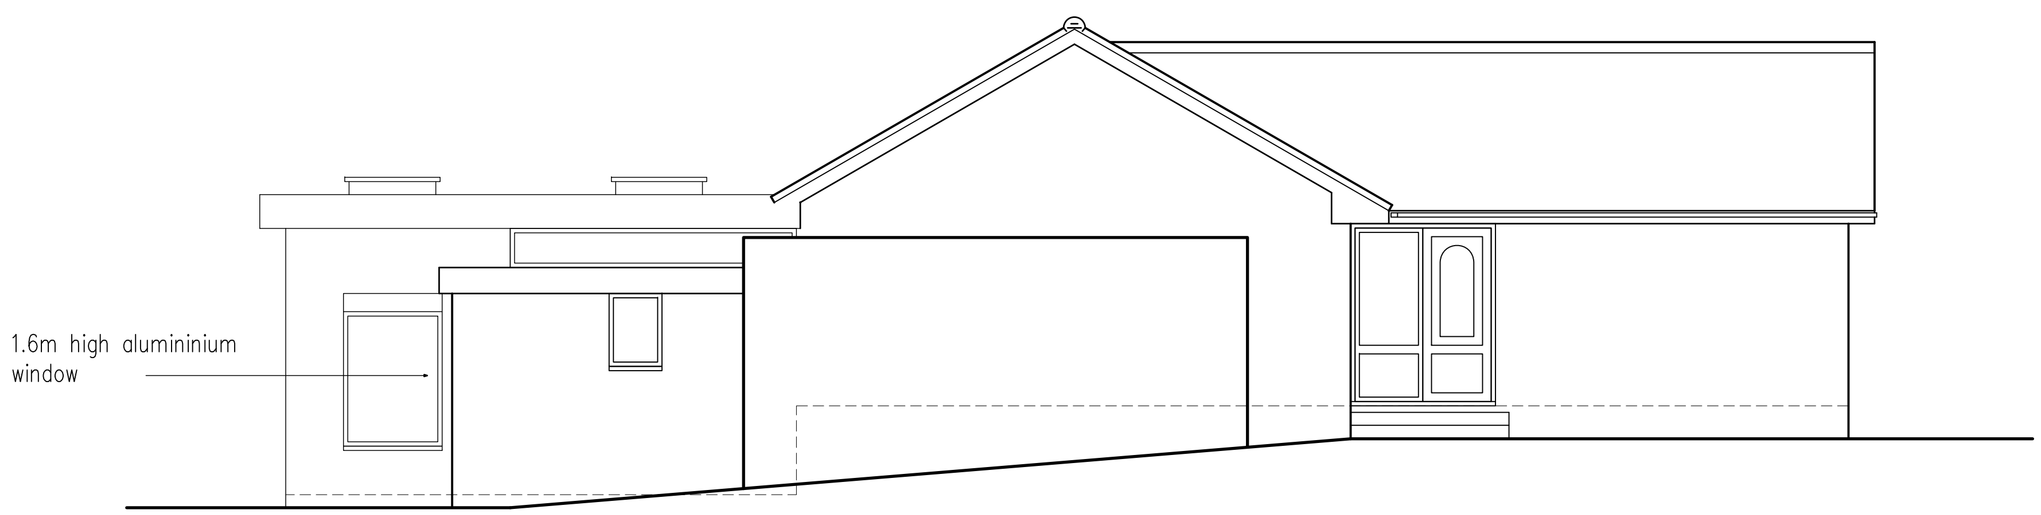

East Elevation 1:50

A	19.08.24	Client requirements added

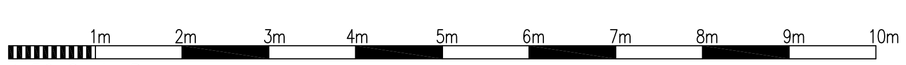

1:50 Scale Bar

rja Planning & Building Consultants Ltd.
9 Sea Spray Avenue
Shoreham-By-Sea
West Sussex BN43 5PR
t: 01273 467297 mob: 07971 375739
e: rex@rjapbc.co.uk web: www.rjapbc.co.uk

Chartered Institute of Architectural Technologists

PROJECT: 39 Slonk Hill Road, Shoreham-By-Sea BN43 6HX

DRAWING TITLE: Proposed Floor Plans & Elevations

CLIENT: Mr and Mrs K. Cullen

DWG NO: 24986-01

REVISION: A

SCALE: 1:50

DATE: 16.08.24

DRAWN: rex