DO NOT SCALE FROM THIS DRAWING

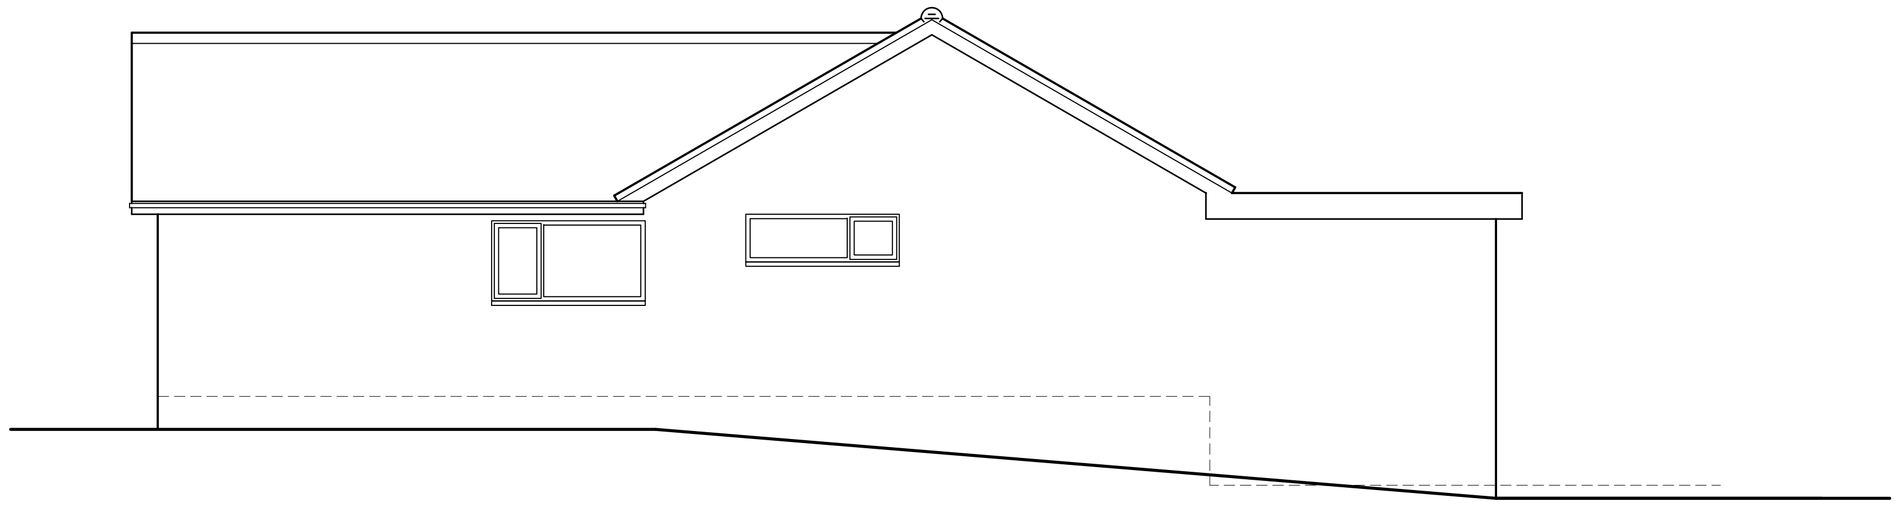

West Elevation 1:50

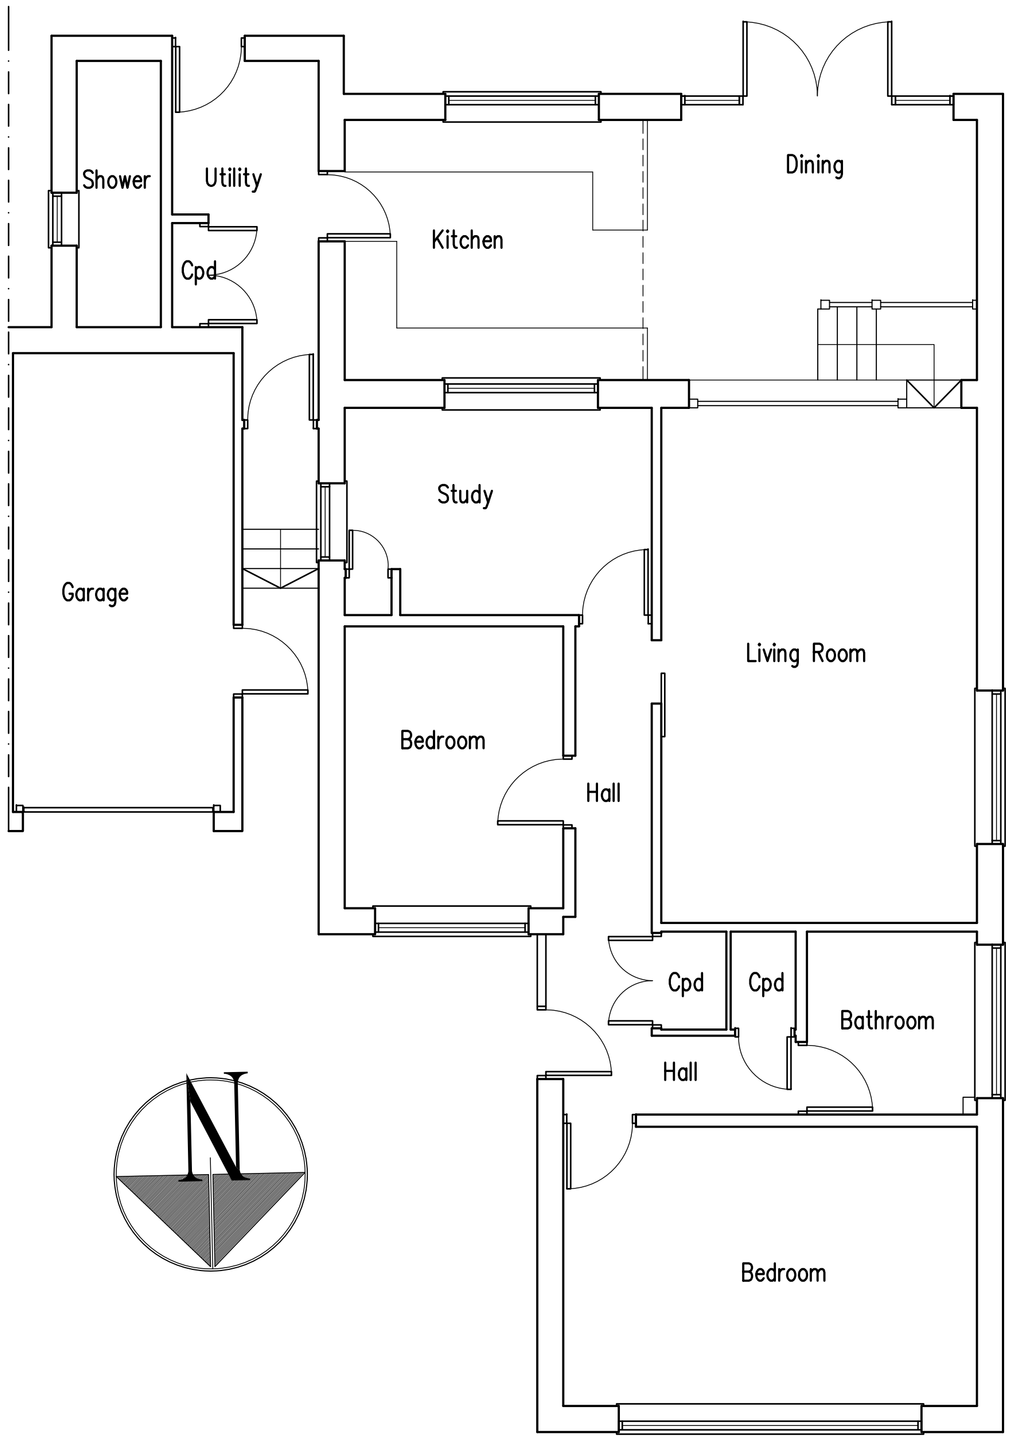

Ground Floor Plan 1:50

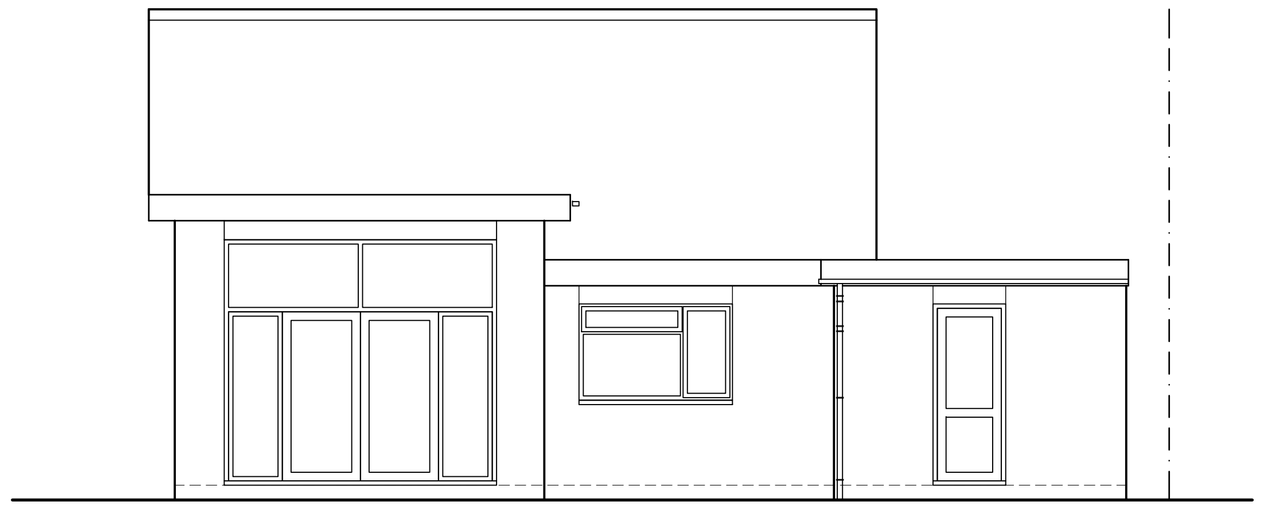

South Elevation 1:50

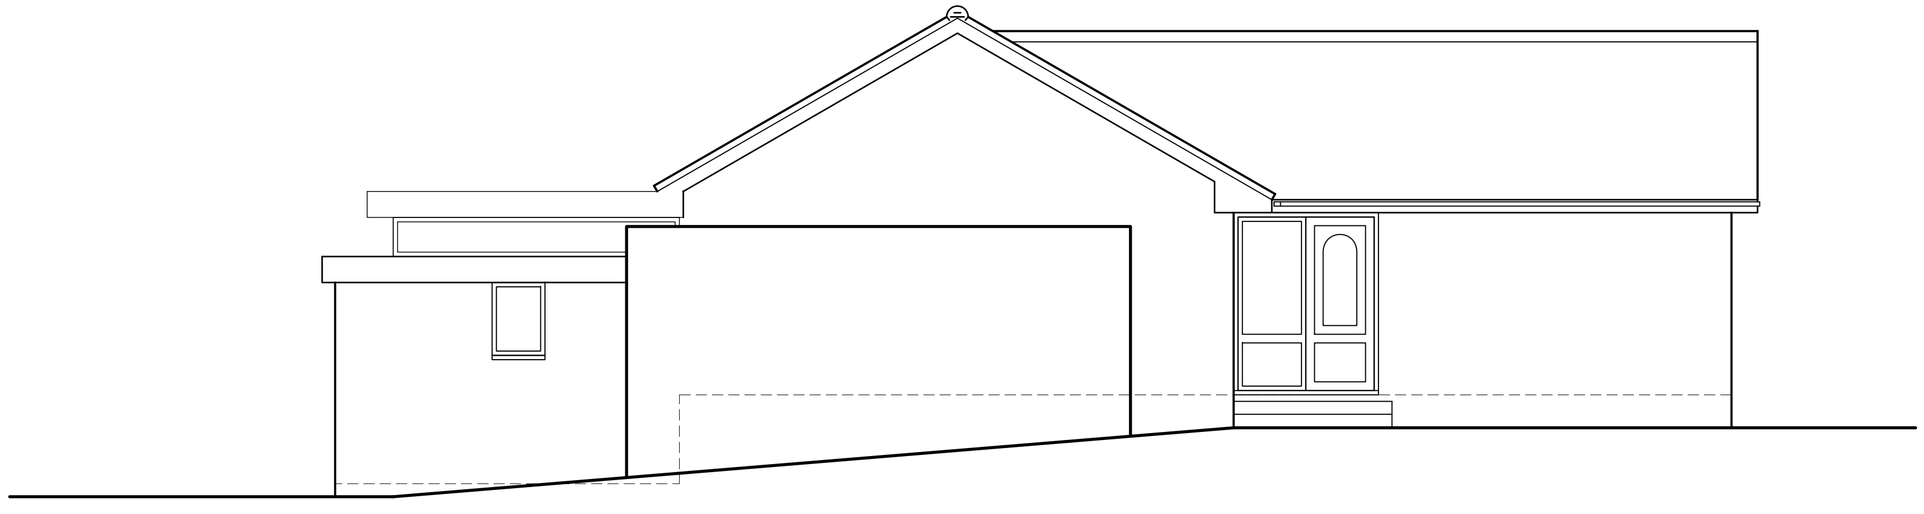

East Elevation 1:50

1m 2m 3m 4m 5m 6m 7m 8m 9m 10m

1:50 Scale Bar

rja Planning & Building Consultants Ltd.
9 Sea Spray Avenue
Shoreham-By-Sea
West Sussex BN43 5PR
t: 01273 467297 mob: 07971 375739
e: rex@rjapbc.co.uk web: www.rjapbc.co.uk

Chartered Institute of Architectural Technologists

PROJECT: 39 Slonk Hill Road, Shoreham-By-Sea BN43 6HX		
DRAWING TITLE: Existing Floor Plans & Elevations		
CLIENT: Mr and Mrs K. Cullen	DWG NO: 24986-02	REVISION:
SCALE: 1:50	DATE: 16.08.24	DRAWN: rex