


Illustrative Plan - Shop 2 Colonnade House 1 - 3 High Street Worthing

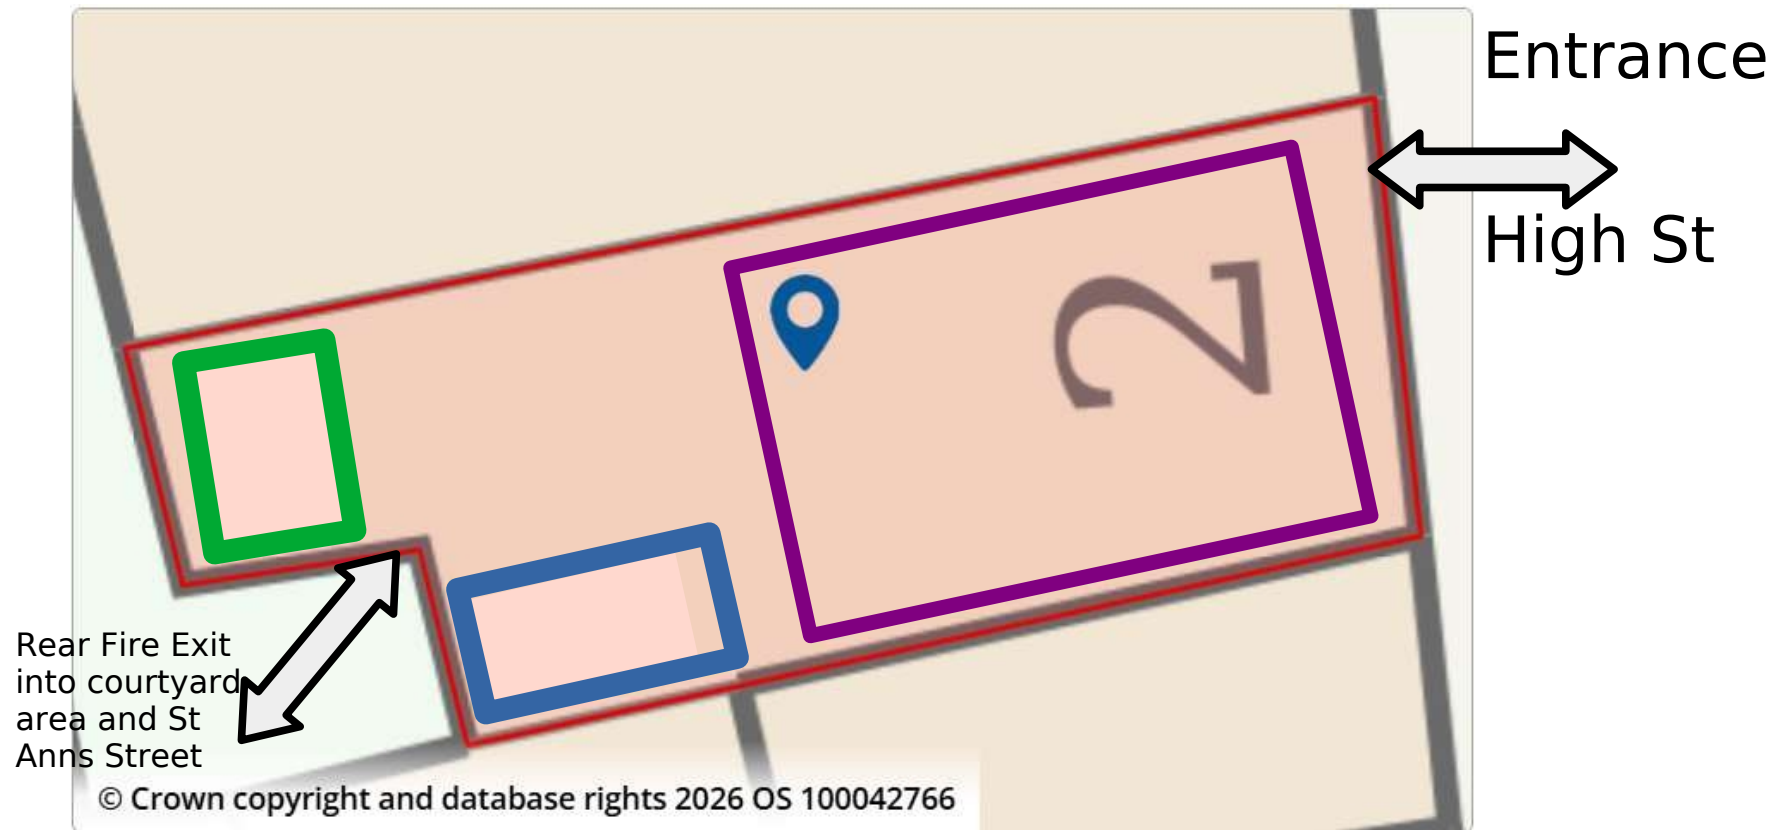

KEY - PROPOSED USES



Blue outline - old kitchen area with commercial cooker to be board up. Use for storage for materials. (Option to dismantle and or remove remains subject to cost and funding)



Green outline - WC and room with sink



Area proposed for Community use as AWT Creative Workshop Space