



Site Plan - Shop 2 Colonnade House 1 - 3 High Street Worthing

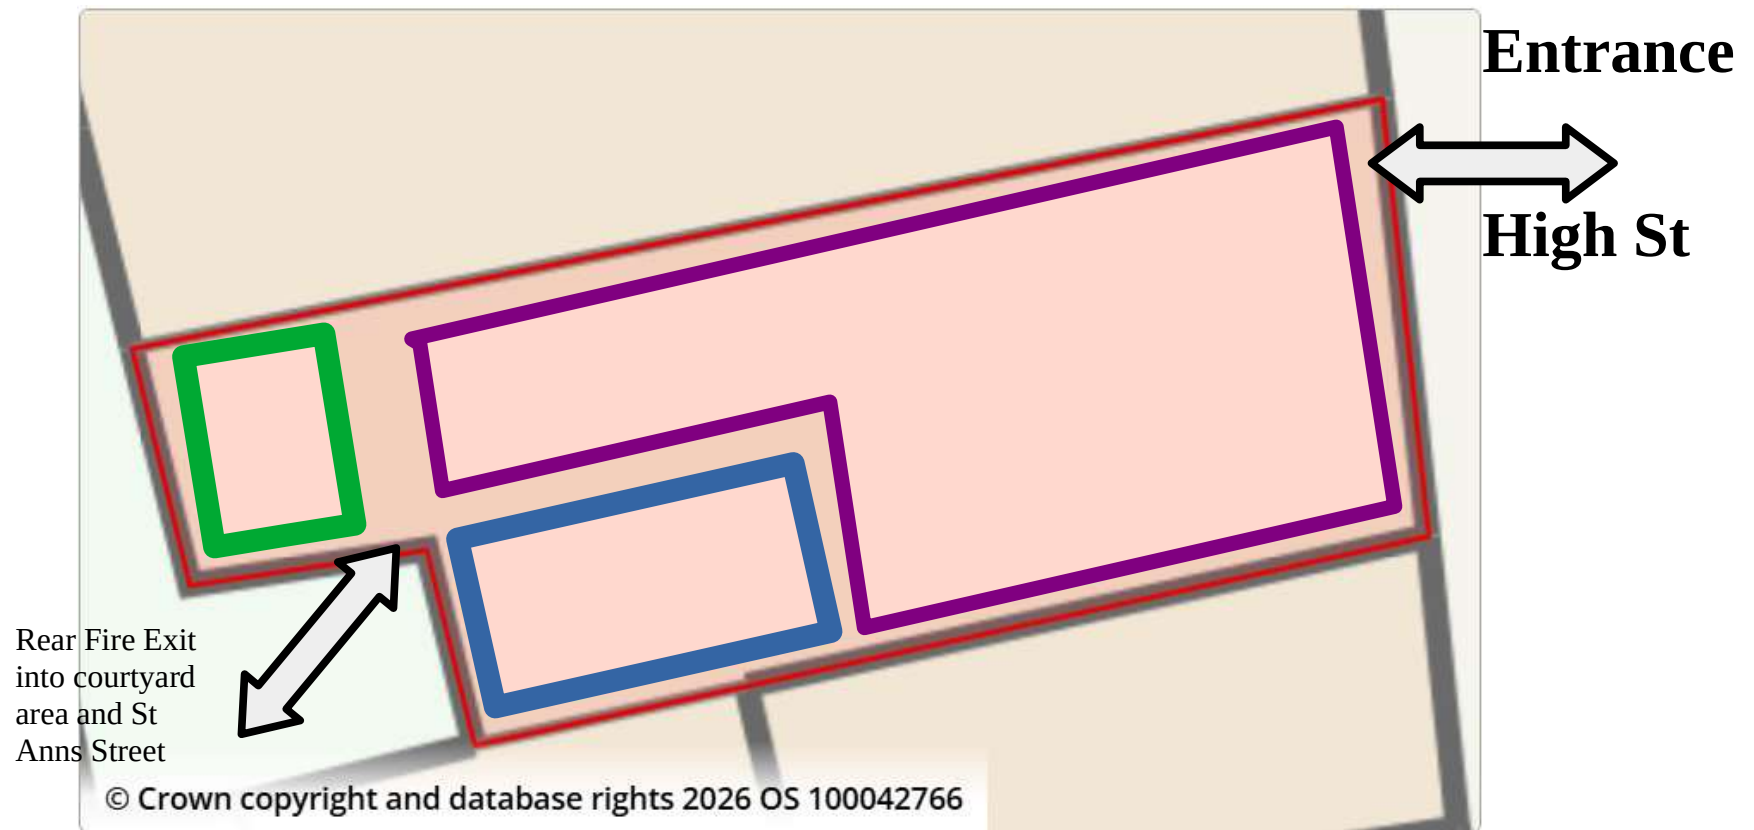

KEY – PROPOSED USES



Blue outline shows the area of the old kitchen area with commercial cooker – initial plan to board up. Use as storage area for materials. (Potential option to dismantle and or remove to create more space remains subject to permission, cost and funding)

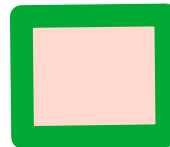

Green outline area with WC and room with sink



Area proposed for Community use as AWT Creative Workshop Space