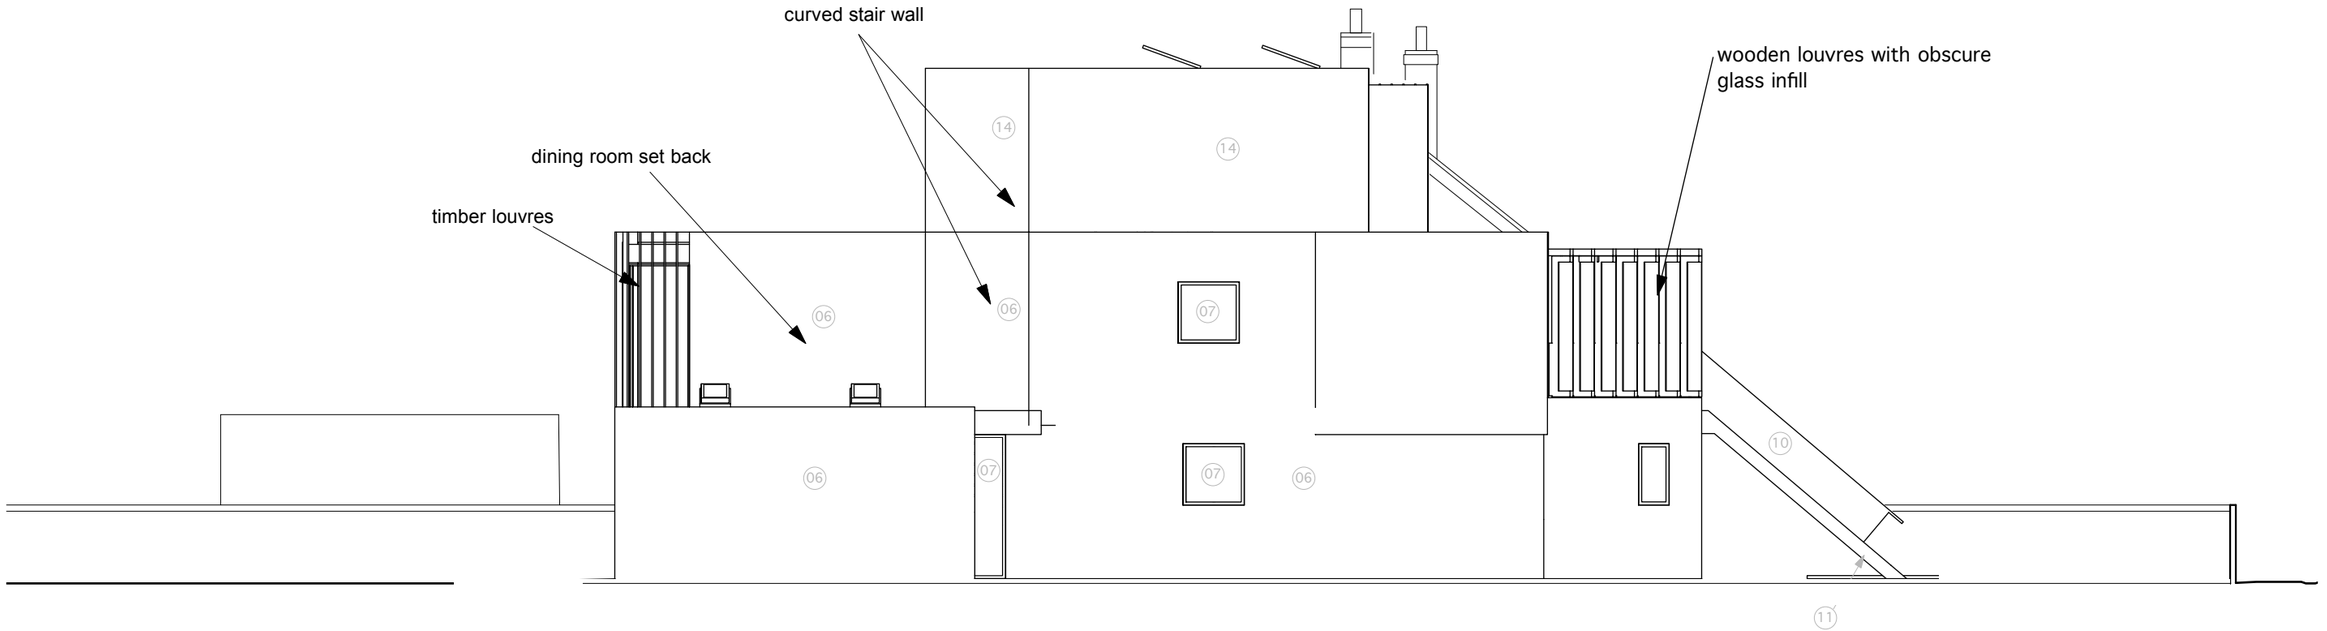

Proposed

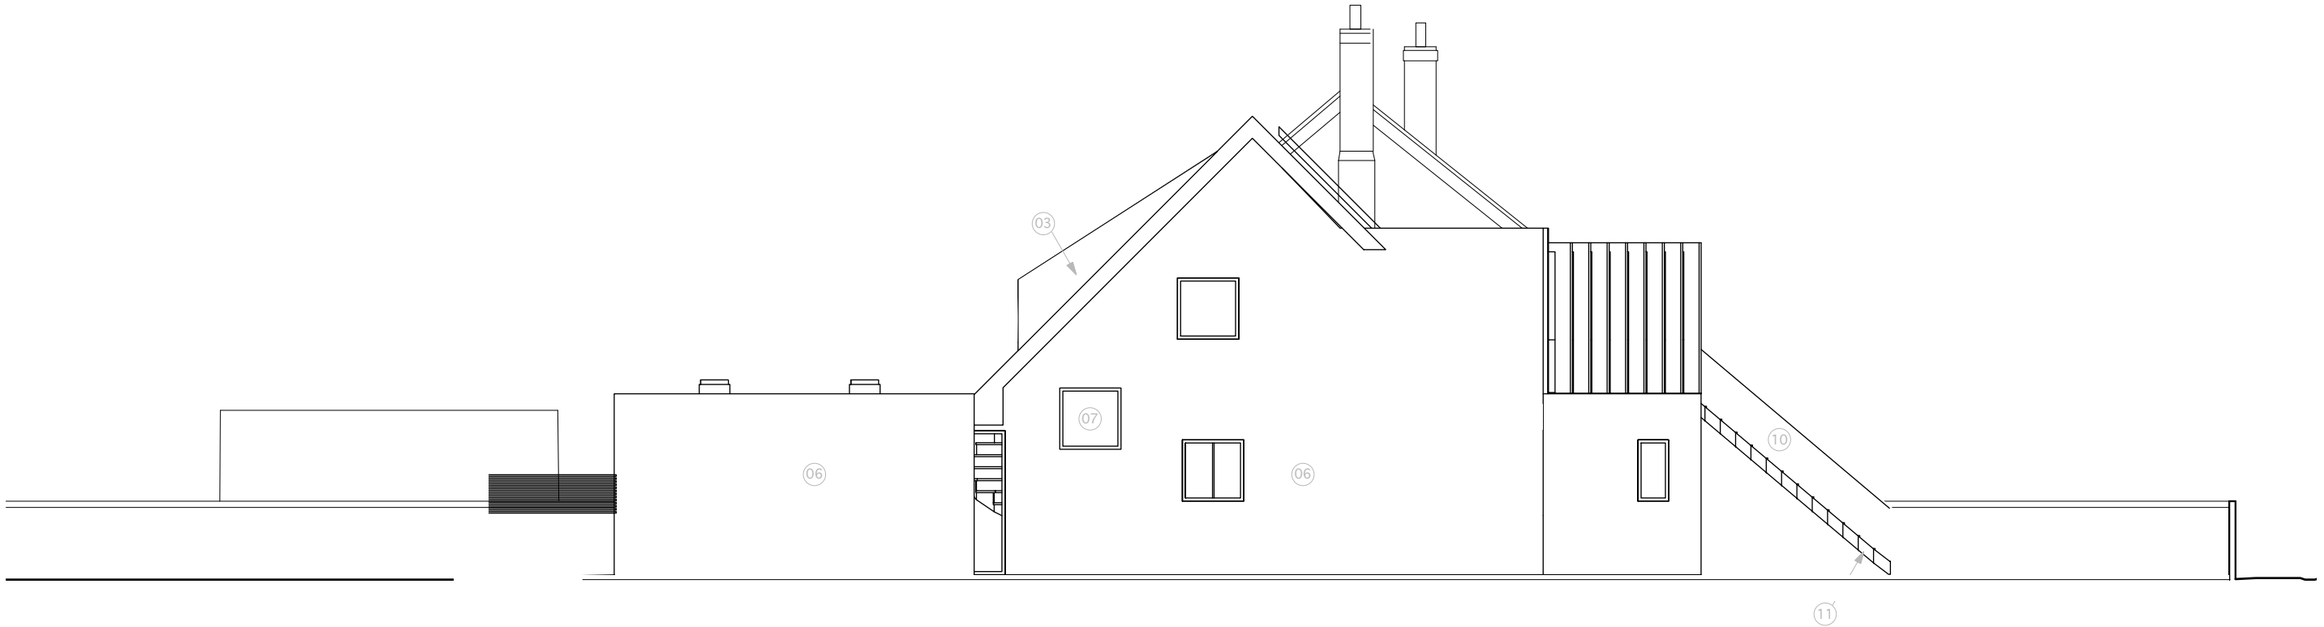

existing

GENERAL NOTES:

1: Do not scale drawings. Dimensions govern.
2: All dimensions are in millimetres unless noted otherwise.
3: All dimensions shall be verified on site before proceeding with the work.
4: thinking space ltd. shall be notified in writing of any discrepancies.
5: All information remains the property of thinking space ltd.and may not be used for any purpose whatsoever, or reproduced through any medium without the written permission of thinking space ltd.
6:All copyrights retained by thinking space ltd.
7:Subject to survey and all necessary statutory and legal consents

rev.	date	reason for issue	check
-			
02	30.03.2011	first floor reduced, second floor amended	

West Elevations

Planning

thinking space ltd.
a: 1st floor north, rutland house, 42-46 new road, london e1 2ax
t: +44 (0)20 7422 0085
f: +44 (0)20 7422 0086
e: info@thinkingspace.co.uk
© thinking space ltd 2005

*thinkingspace

CAD file:

N

project: **100 Old Fort Road**
location: Shoreham-by-Sea
title: **West Elevations**

client: Carter Family
status: **DD**

series:
drawing n°: **1101/A/ 004**
checked
date: 20/01/2011
scale: 1:100
revision: **02**

A3 © thinking space ltd 2005