Drg. No. IP/001



Location Plan 1/250

ADUR & WORTHING PLANNING SERVICES

PLAN AWDM/1330/12

DATE VALID 18 MAR 2013

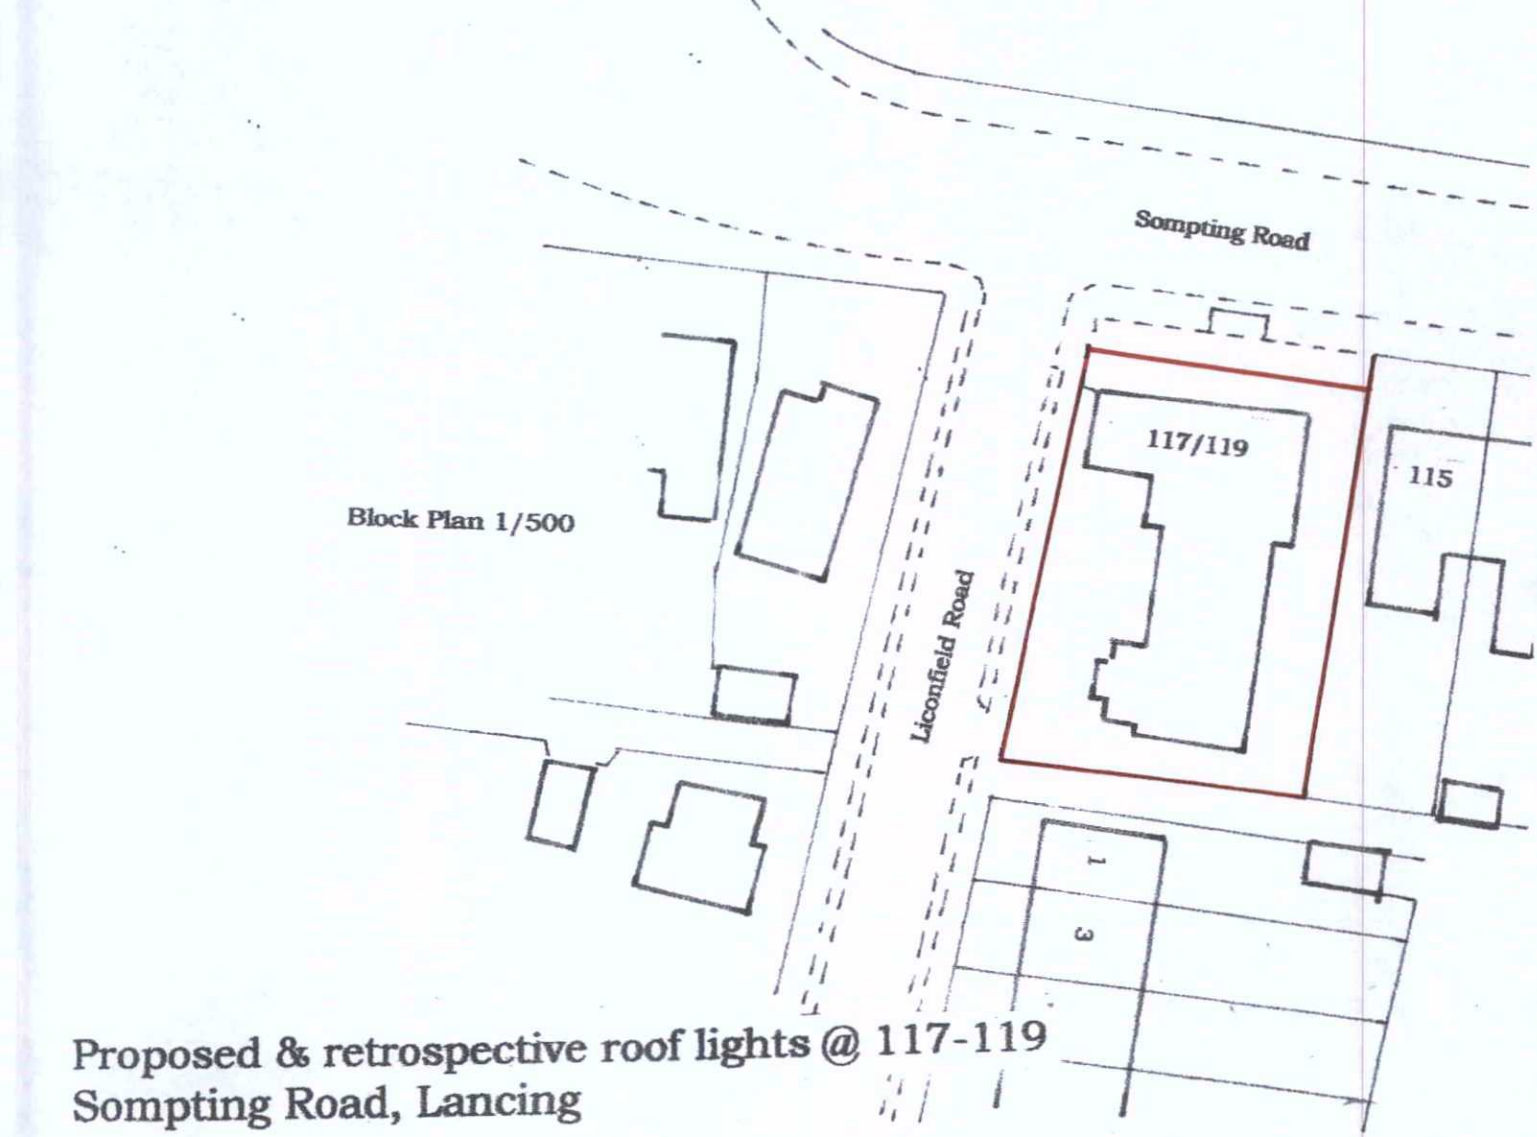

Block Plan 1/500

Proposed & retrospective roof lights @ 117-119 Sompting Road, Lancing