0 1m 2m 3m 4m 5m 10m

scale bar 1/100



Rear (east) Elevation 1:100



Side (south) Elevation 1:100




Front (west) Elevation 1:100

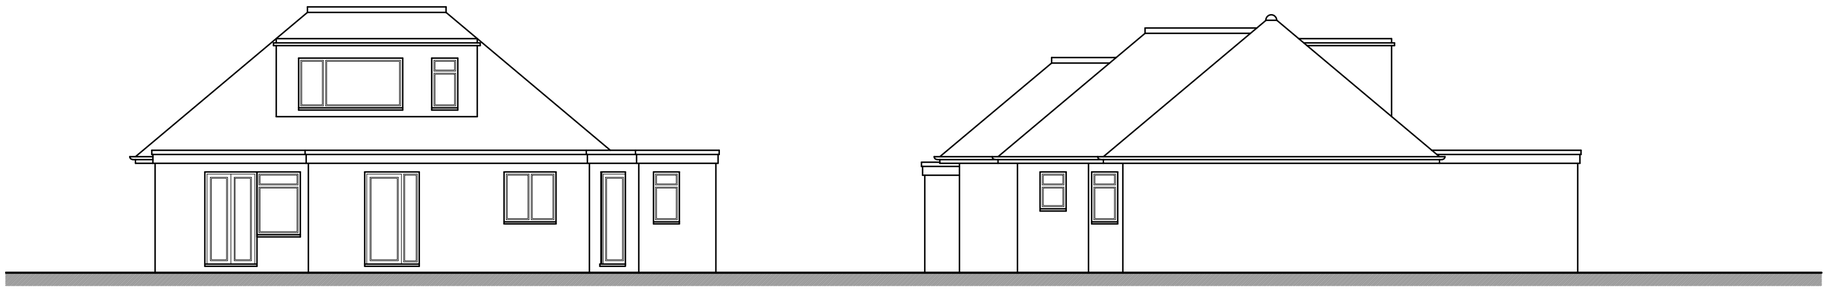


side(north) Elevation 1:100

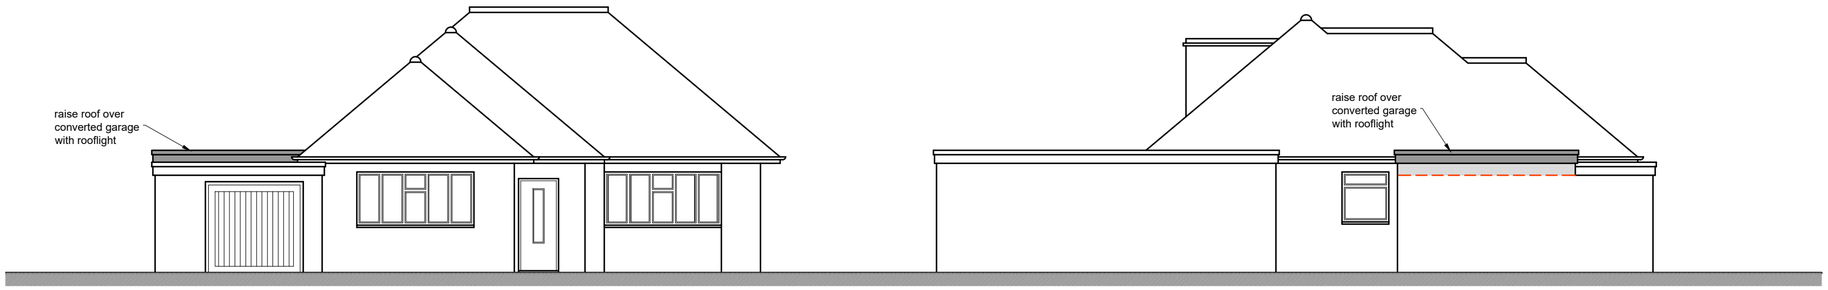


Ground Floor Plan 1:100




First Floor Plan 1:100

0 10m 20m 30m 40m 50m

scale bar 1/500

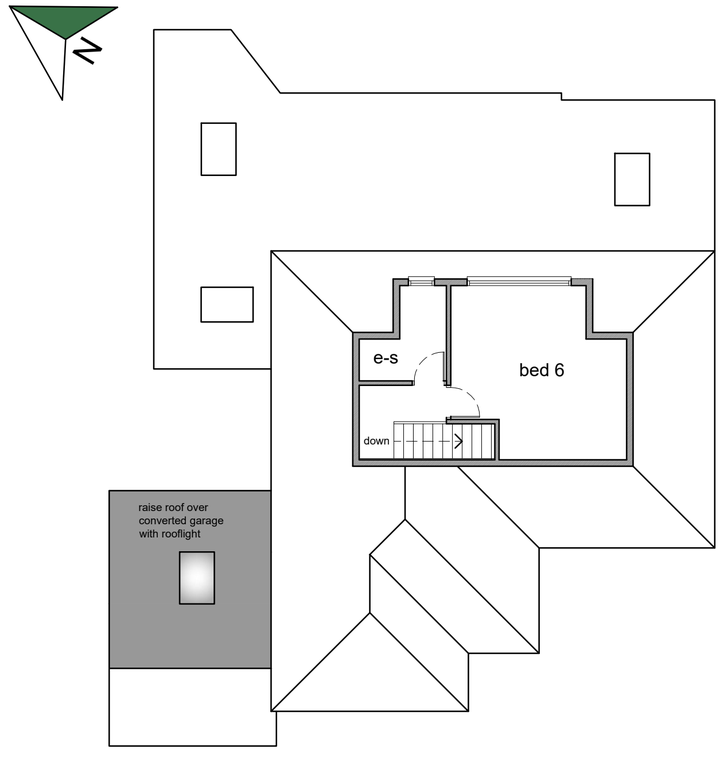


Block Plan 1:500




Elevation Z 1:100

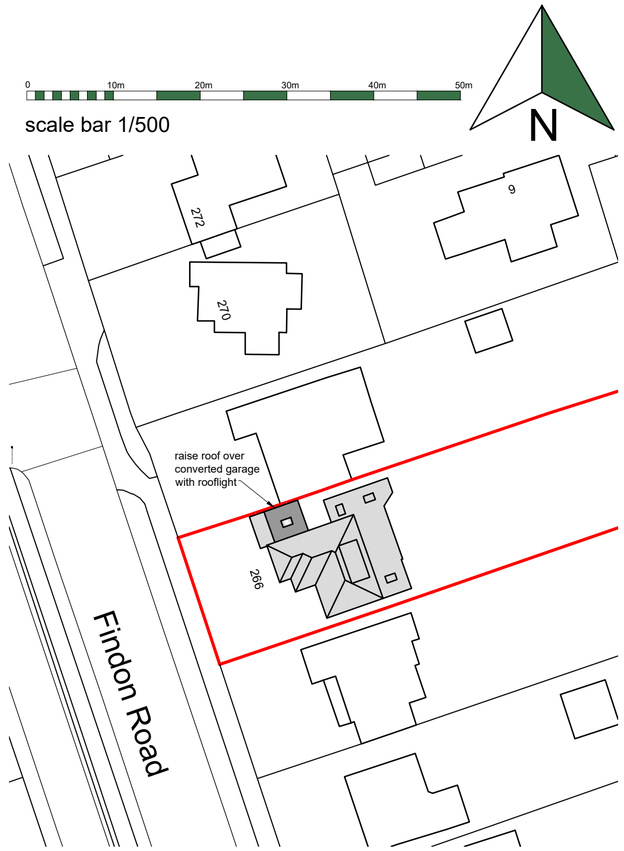


Elevation Y 1:100

Rev. B. - Sections Y & Z added. - 11.01.23
Rev. A. - Plans updated. - 10.10.23

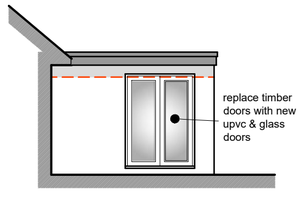EDGEWAY ARCHITECTURE

PROJECT
Proposed Internal Alterations and Garage Conversion at
266 Findon Road, Findon Valley, Worthing, BN14 0HE.
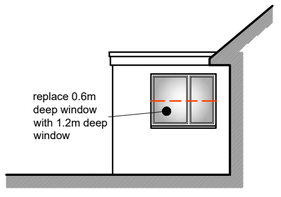
| DRAWING TITLE | PROCEDURE | CLIENT |
|---|---|---|
| Proposed Plans & Elevations | Planning | Independent Lifestyles |

| SCALE | DATE | DRAWN BY | DRAWING NO. | REVISION |
|---|---|---|---|---|
| As shown @ A2 | Sept. 2023 | CRS | EA0061/PL2 | B |

Edgeway Architecture Limited, 66, New Road, Uckfield, East Sussex, TN22 5SX
Tel: 07799 472949 / Email: chris@edgewayarchitecture.co.uk