
This drawing is the copyright of **Alcove Architecture Ltd**
All dimensions must be checked on site prior to construction
Do not scale this drawing except for Planning Application purposes
Contractor to work in full compliance with statutory requirements

Rev	Amendments	Date
-	-	-/-/-

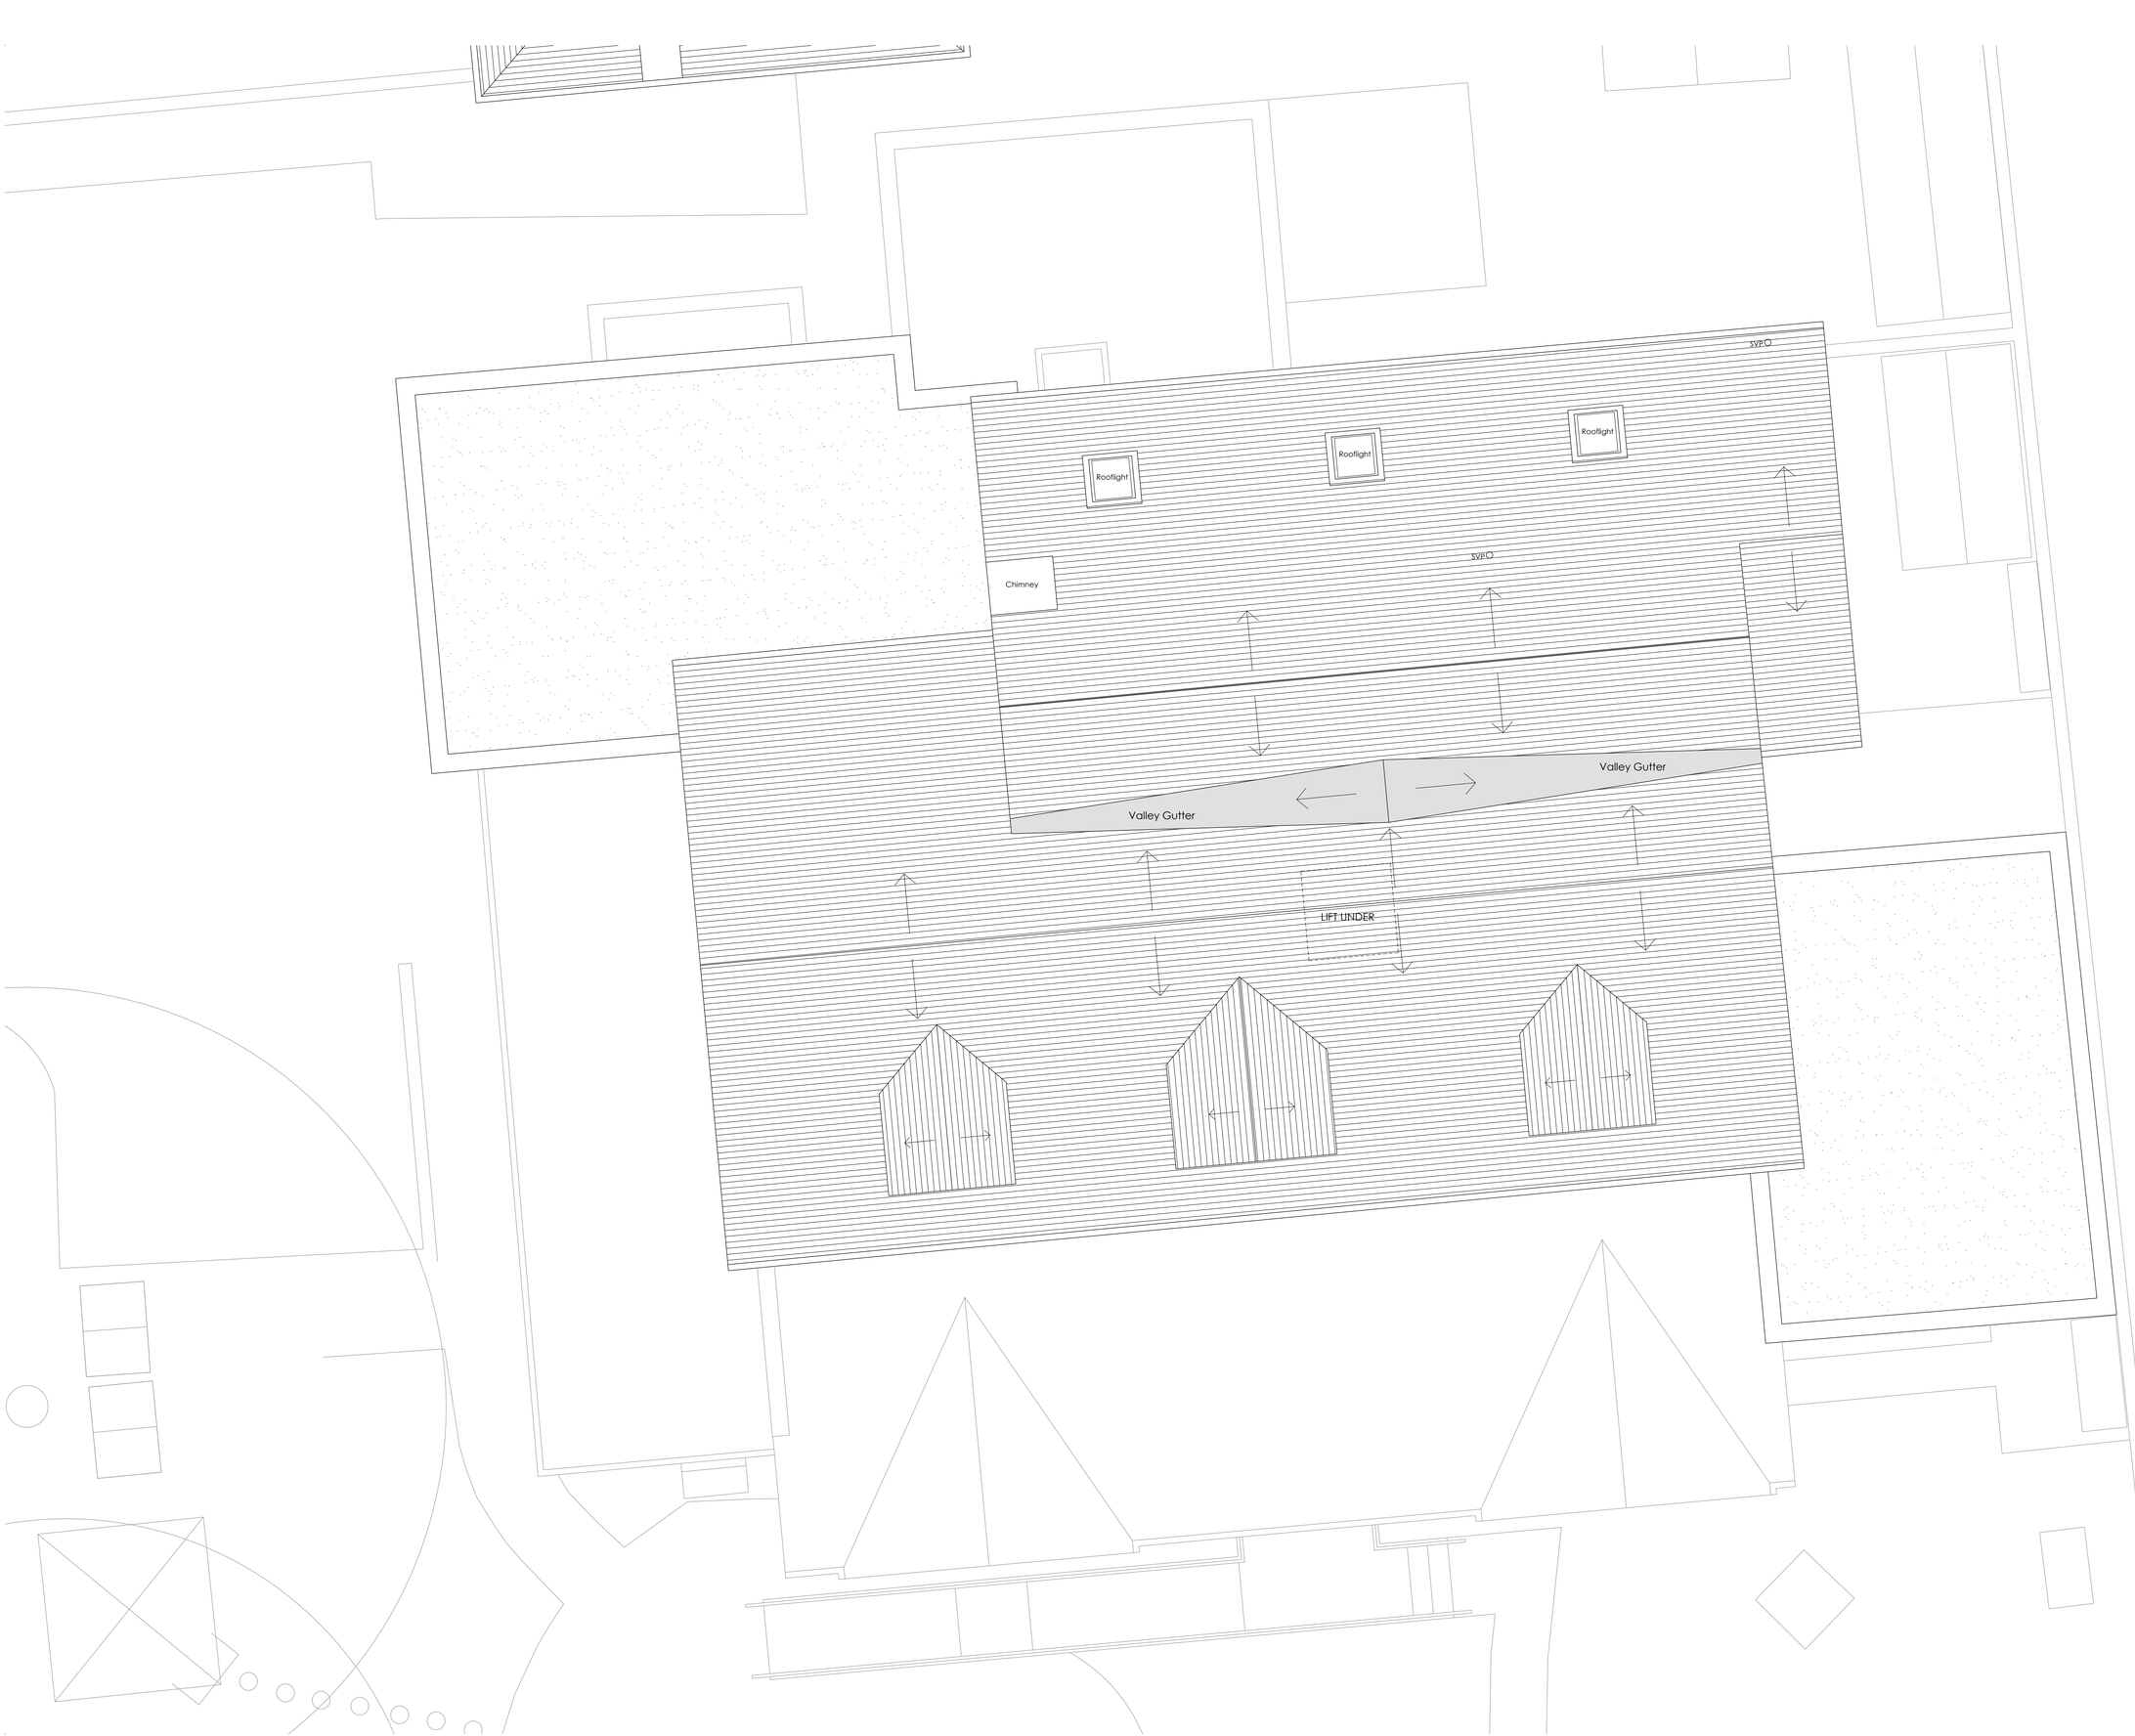

N

0 1 2 metres

Notes:

Drawing is based upon the following information:
1. dwg 20010725/TS by Messrs Offington Surveys
2. Ordnance Surevy Extract by Messrs Mapserve
3. Historic drawings by Andrew and Co
4. Localised measured survey by Alcove Architecture

/ ALCOVE ARCHITECTURE
/ 25a New Broadway Worthing Sussex BN11 4HP
/ 01903 608448 / www.alcovearchitecture.co.uk

Project
Wraysbury House
Beccles Road
Worthing

Drawing Title
Roof Plan as Proposed

Status
Planning

Scale	Drawn By	Date
1:50@A1	JE	Oct 26

Project No.	Drawing No.	Revision
26126	P205	-

Alcove Architecture Ltd - Registered No. 8543375