

This drawing is the copyright of Alcove Architecture Ltd
All dimensions must be checked on site prior to construction
Do not scale this drawing except for Planning Application purposes
Contractor to work in full compliance with statutory requirements

Rev	Amendments	Date
-	-	-/-/-

Section Through Extension

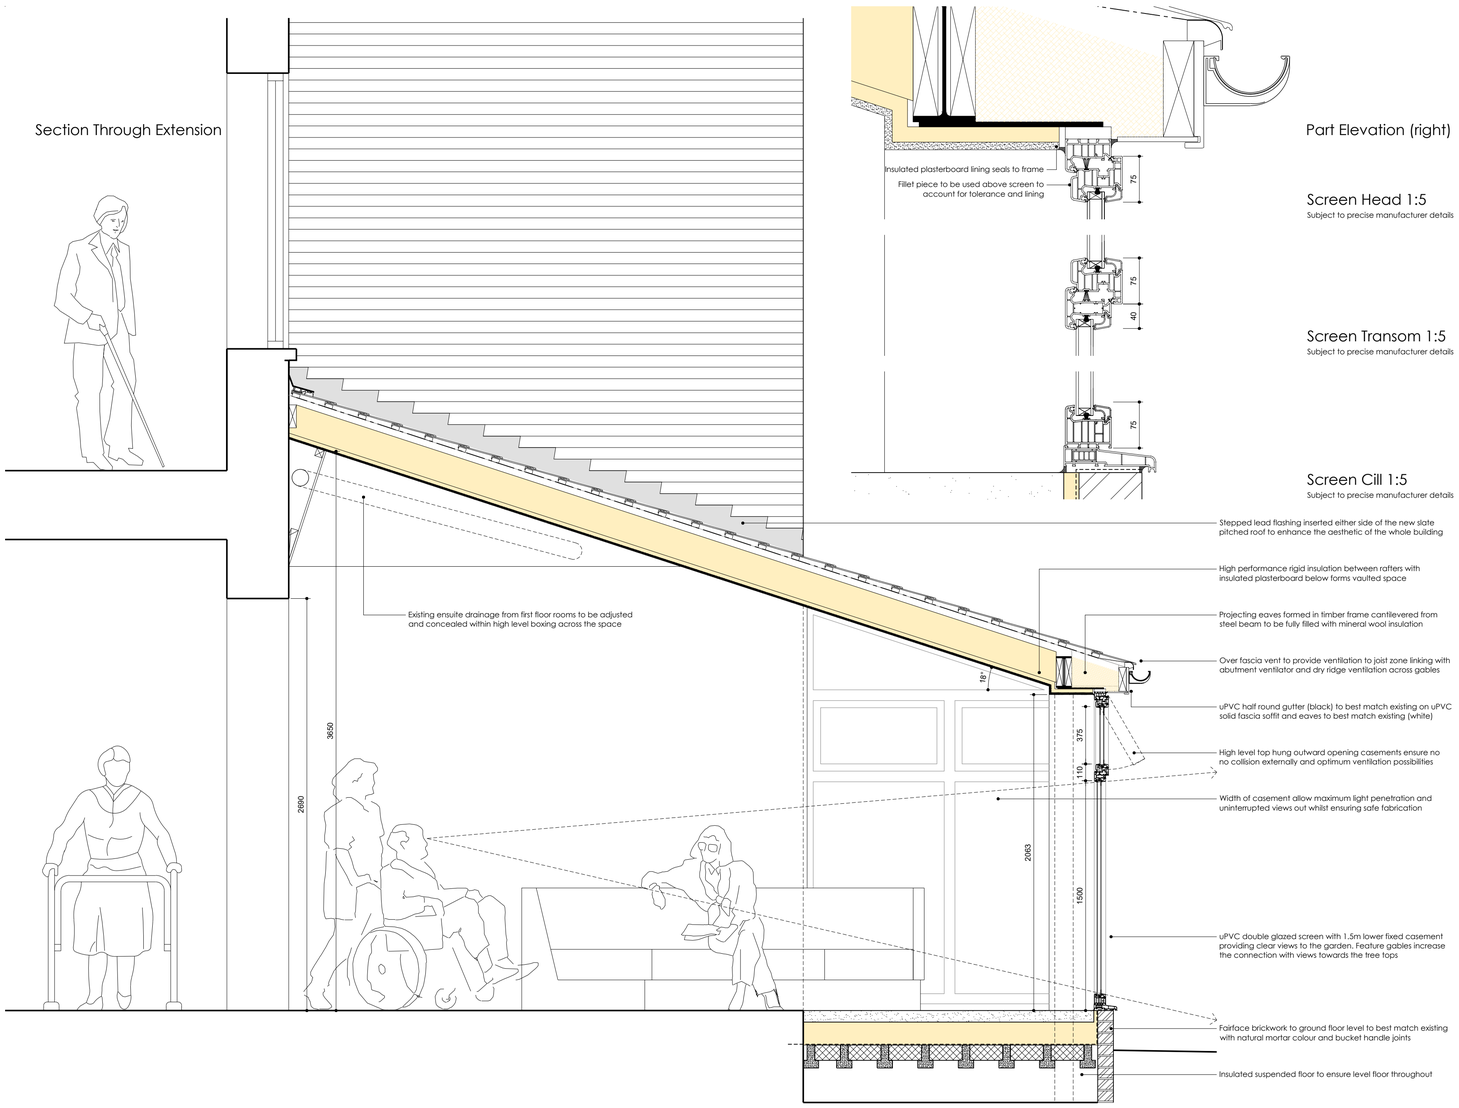

Part Elevation (right)

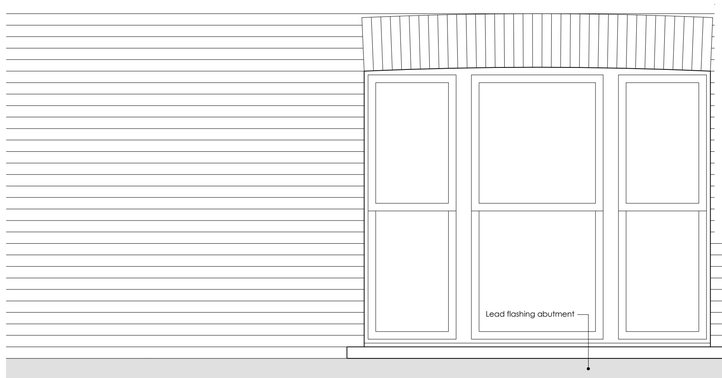

Screen Head 1:5

Subject to precise manufacturer details


Screen Transom 1:5

Subject to precise manufacturer details


Screen Cill 1:5

Subject to precise manufacturer details


Part Plan Through Opening Casement Level

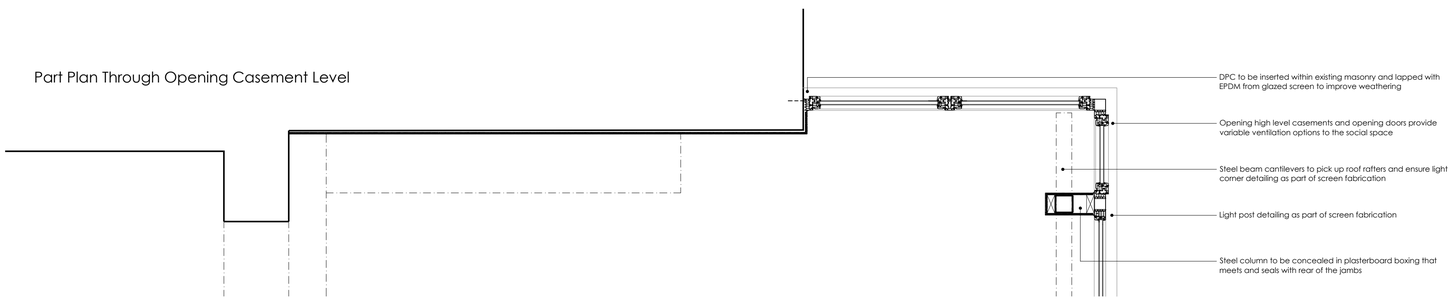

Part Plan Through Ground Level

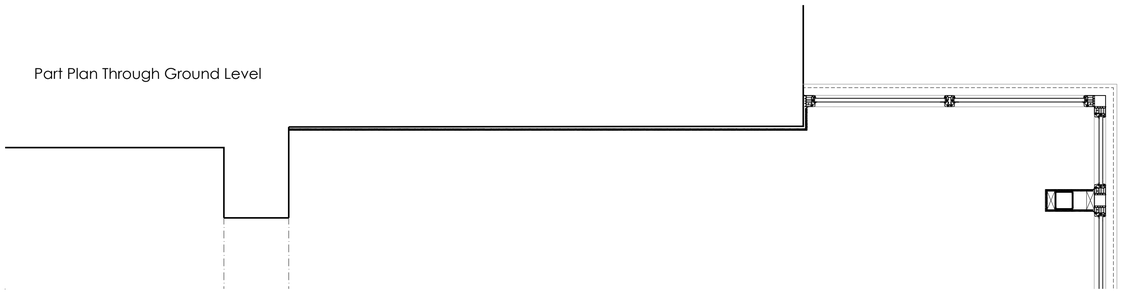



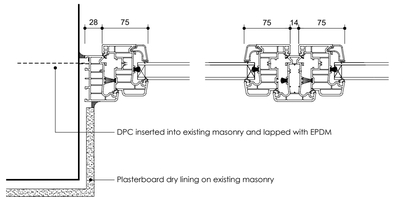

Screen Jamb 1:5


Subject to precise manufacturer details

Screen Mullion 1:5

Subject to precise manufacturer details

Screen Corner 1:5

Subject to precise manufacturer details

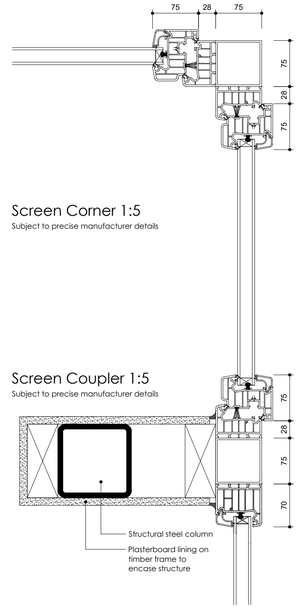

Screen Coupler 1:5

Subject to precise manufacturer details

0 1 metres

Notes:

Drawing is based upon the following information:
1. dwg 20010725/TS by Messrs Offington Surveys
2. Ordnance Survey Extract by Messrs Mapserve
3. Historic drawings by Andrew and Co
4. Localised measured survey by Alcove Architecture

/ALCOVE ARCHITECTURE
/ 25a New Broadway Worthing Sussex BN11 4HP
/ 01903 608448 / www.alcovearchitecture.co.uk

Project
Wraysbury House
Beccles Road
Worthing

Drawing Title
Details as Proposed

Status
Planning

Scale	Drawn By	Date
1:20@A1	JE	Oct 26
Project No.	Drawing No.	Revision
26126	P207	-

Alcove Architecture Ltd - Registered No. 8543375