
Proposed Elevations

Existing Elevations

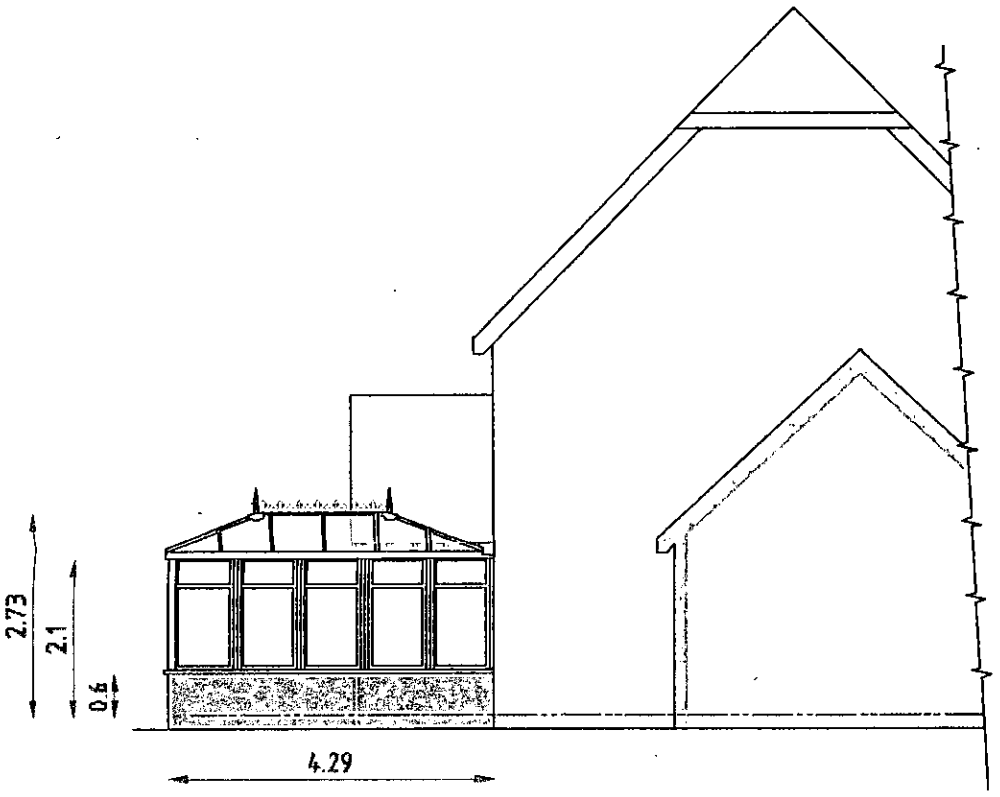



South Elevation





East Elevation

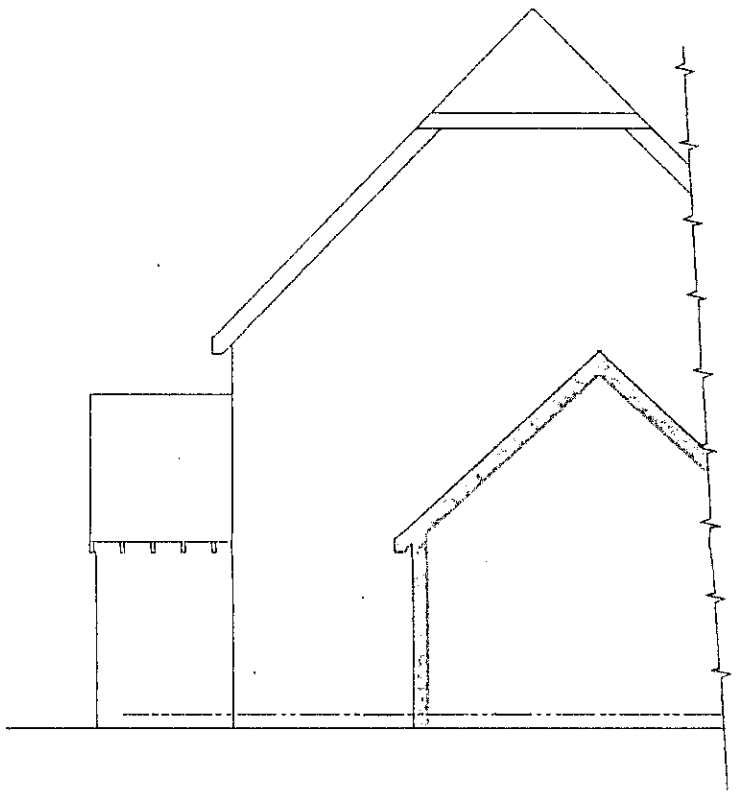

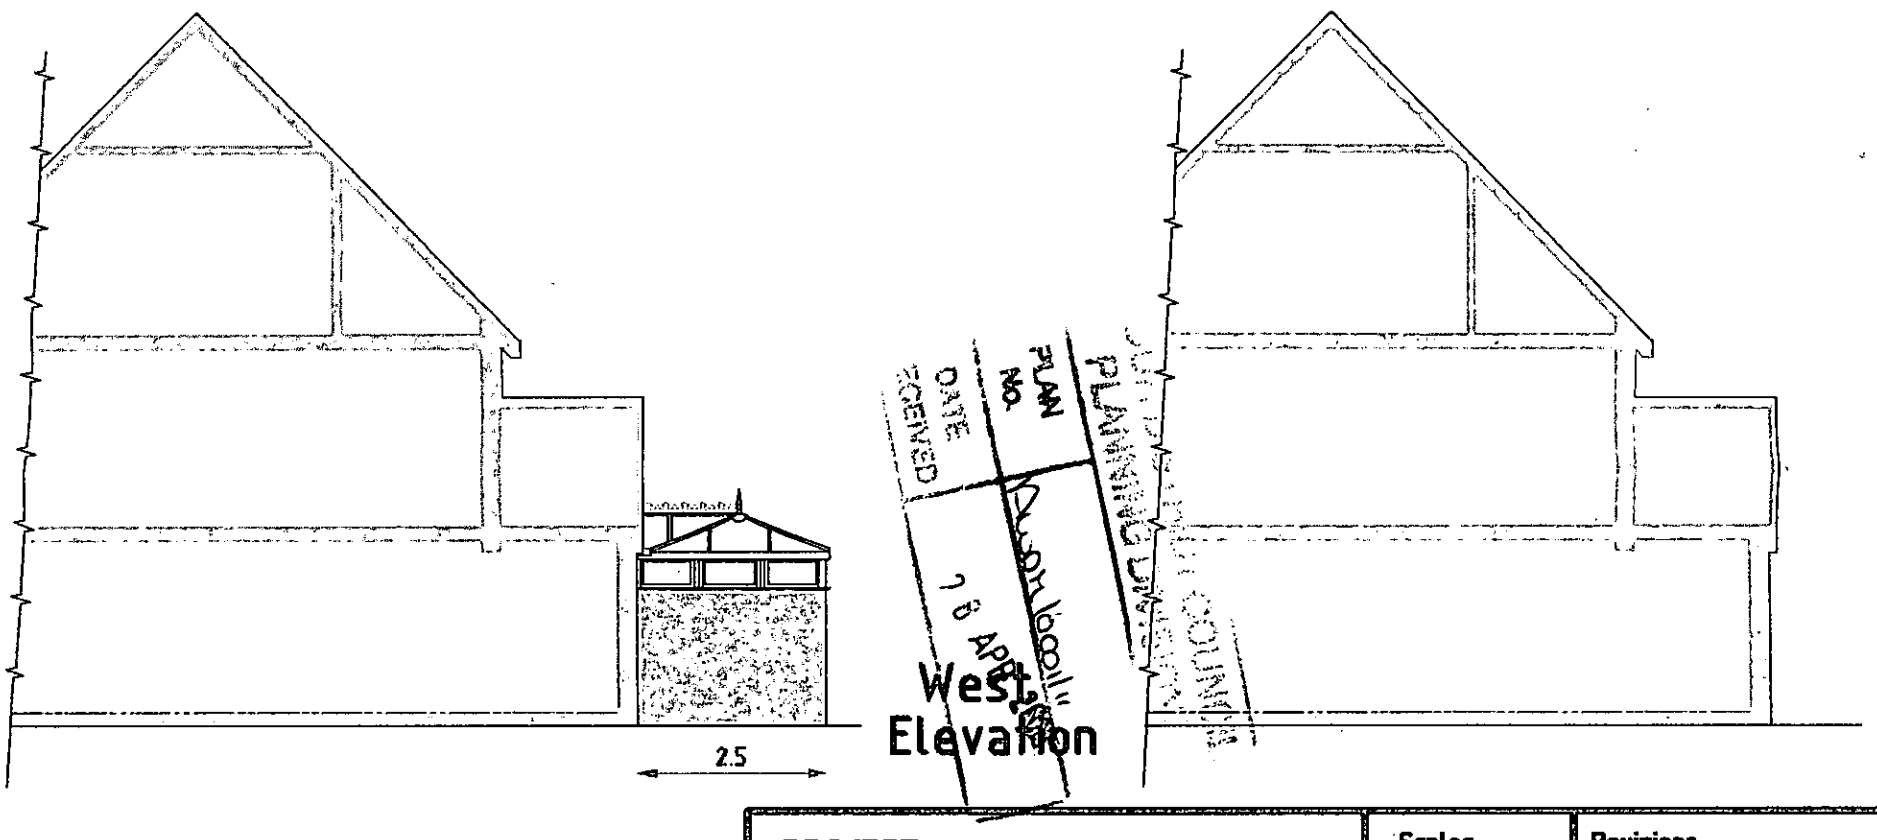

West Elevation

Planning Notes

Bricks to match existing

PROJECT
Proposed conservatory at rear of
4 Street Barn, West Street,
Sompting. BN15 0GN

CLIENT Mr A Ricks

Scales
1:50, 1:100
1:500, 1:1250

Date
Apr 2011

Drawn
srb

Revisions

Drawing No 15/11/09 | 01