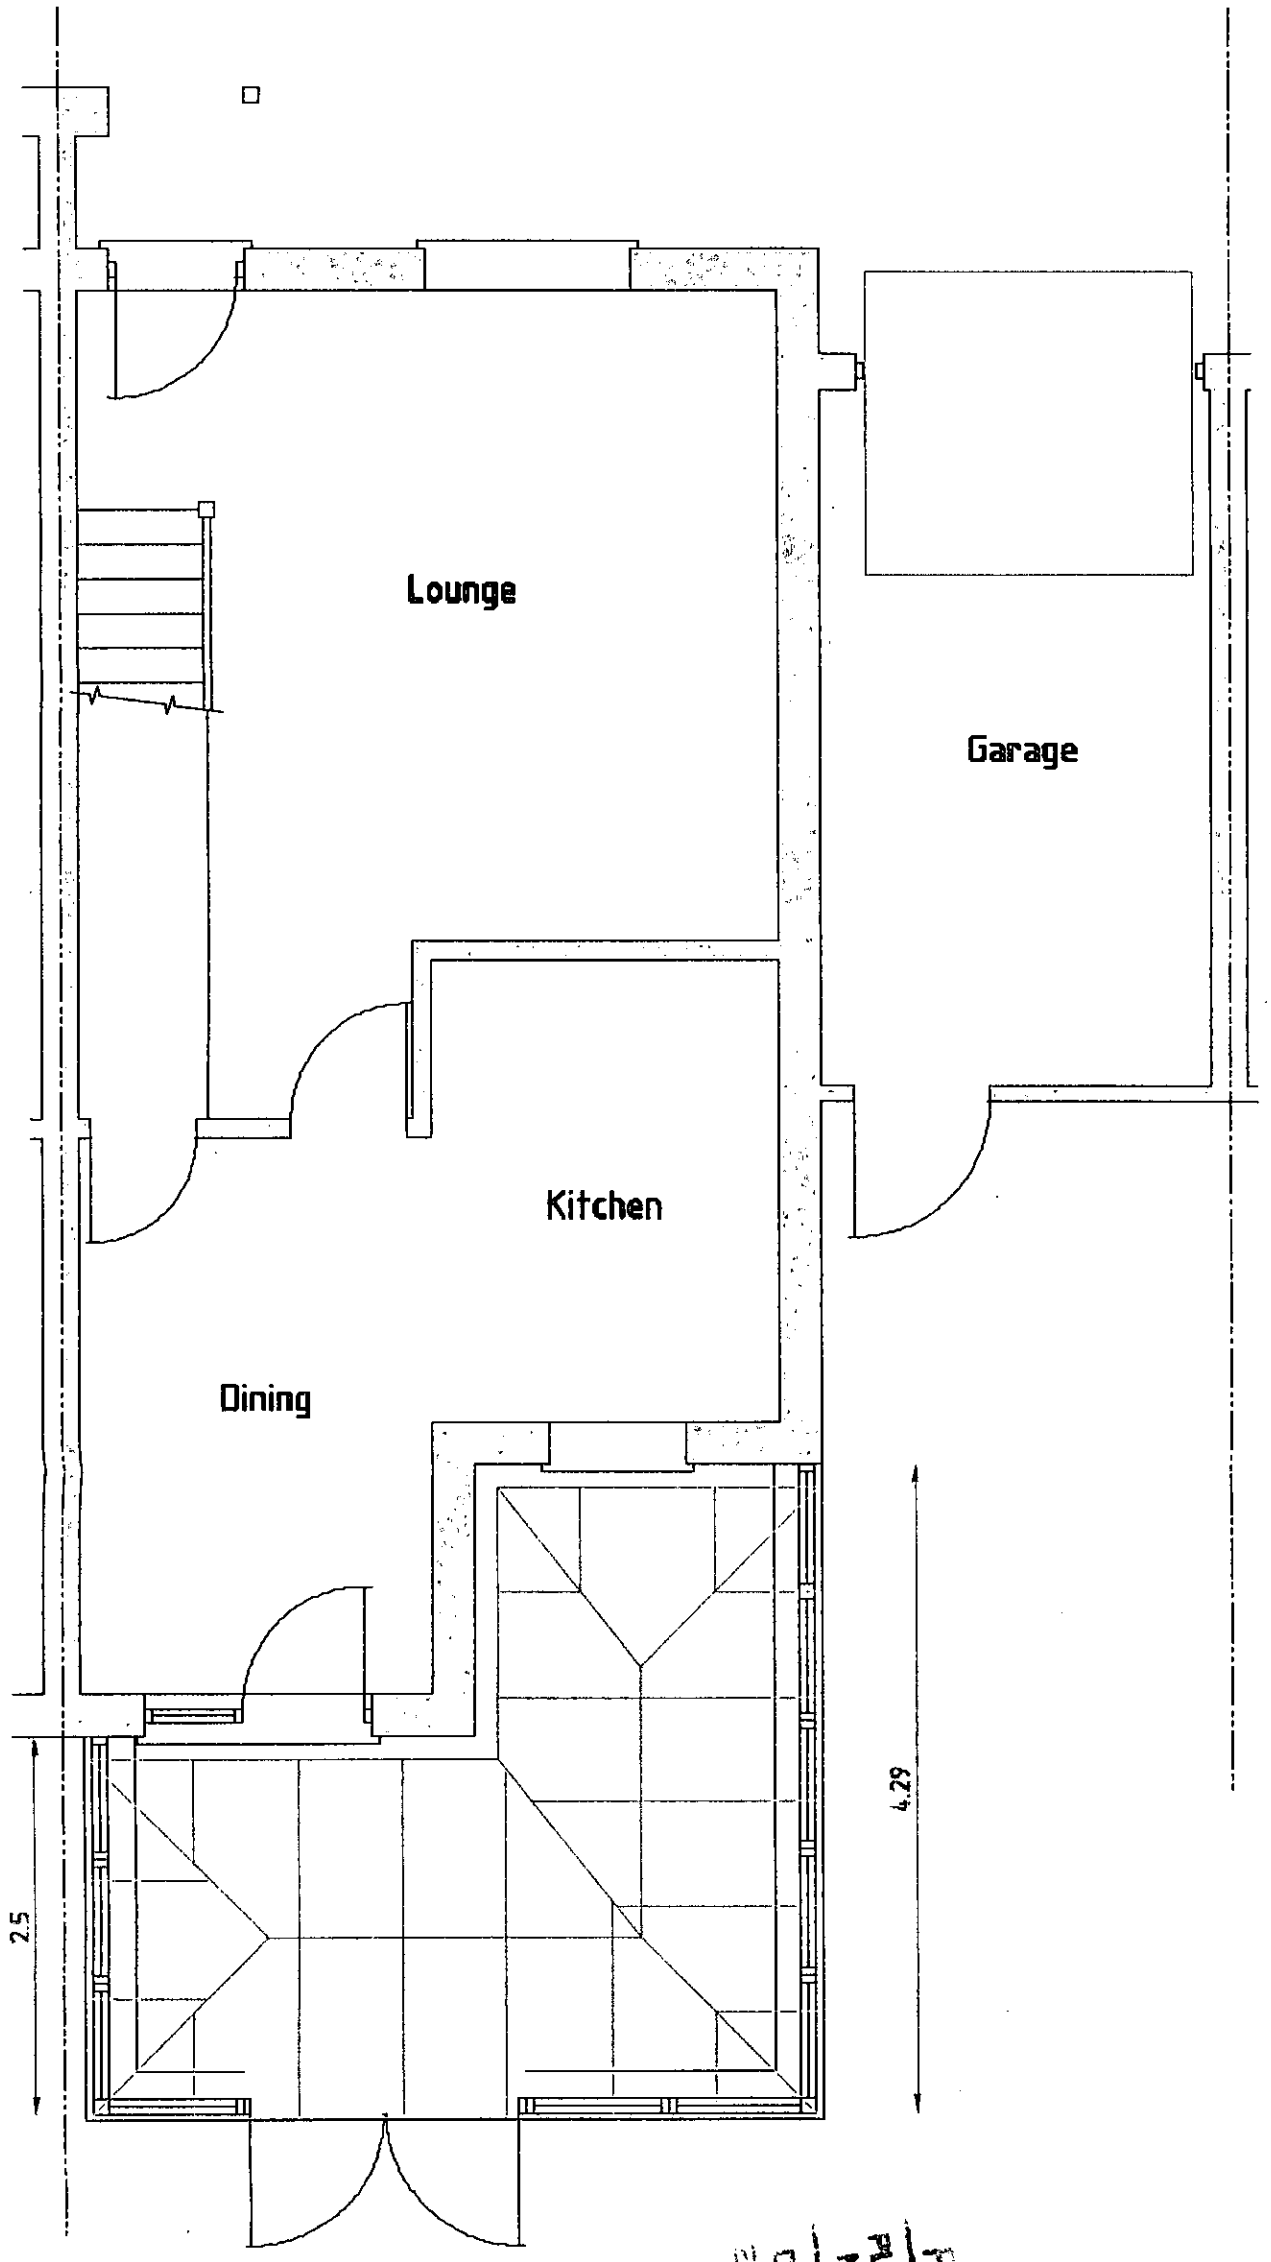


Ground Floor Plan

(Proposed)

Scale 1:50

PLANNING DIVISION
PLAN No.
DATE RECEIVED
28 APR 2011

PROJECT
Proposed Conservatory at rear of
4 Street Barn, West Street,
Sompting. BN15 0GN

CLIENT Mr A Ricks

Scales
1:50, 1:100
1:500, 1:1250

Date
Apr 2011

Drawn
srb

Revisions

Drawing No 15/11/09 | 02