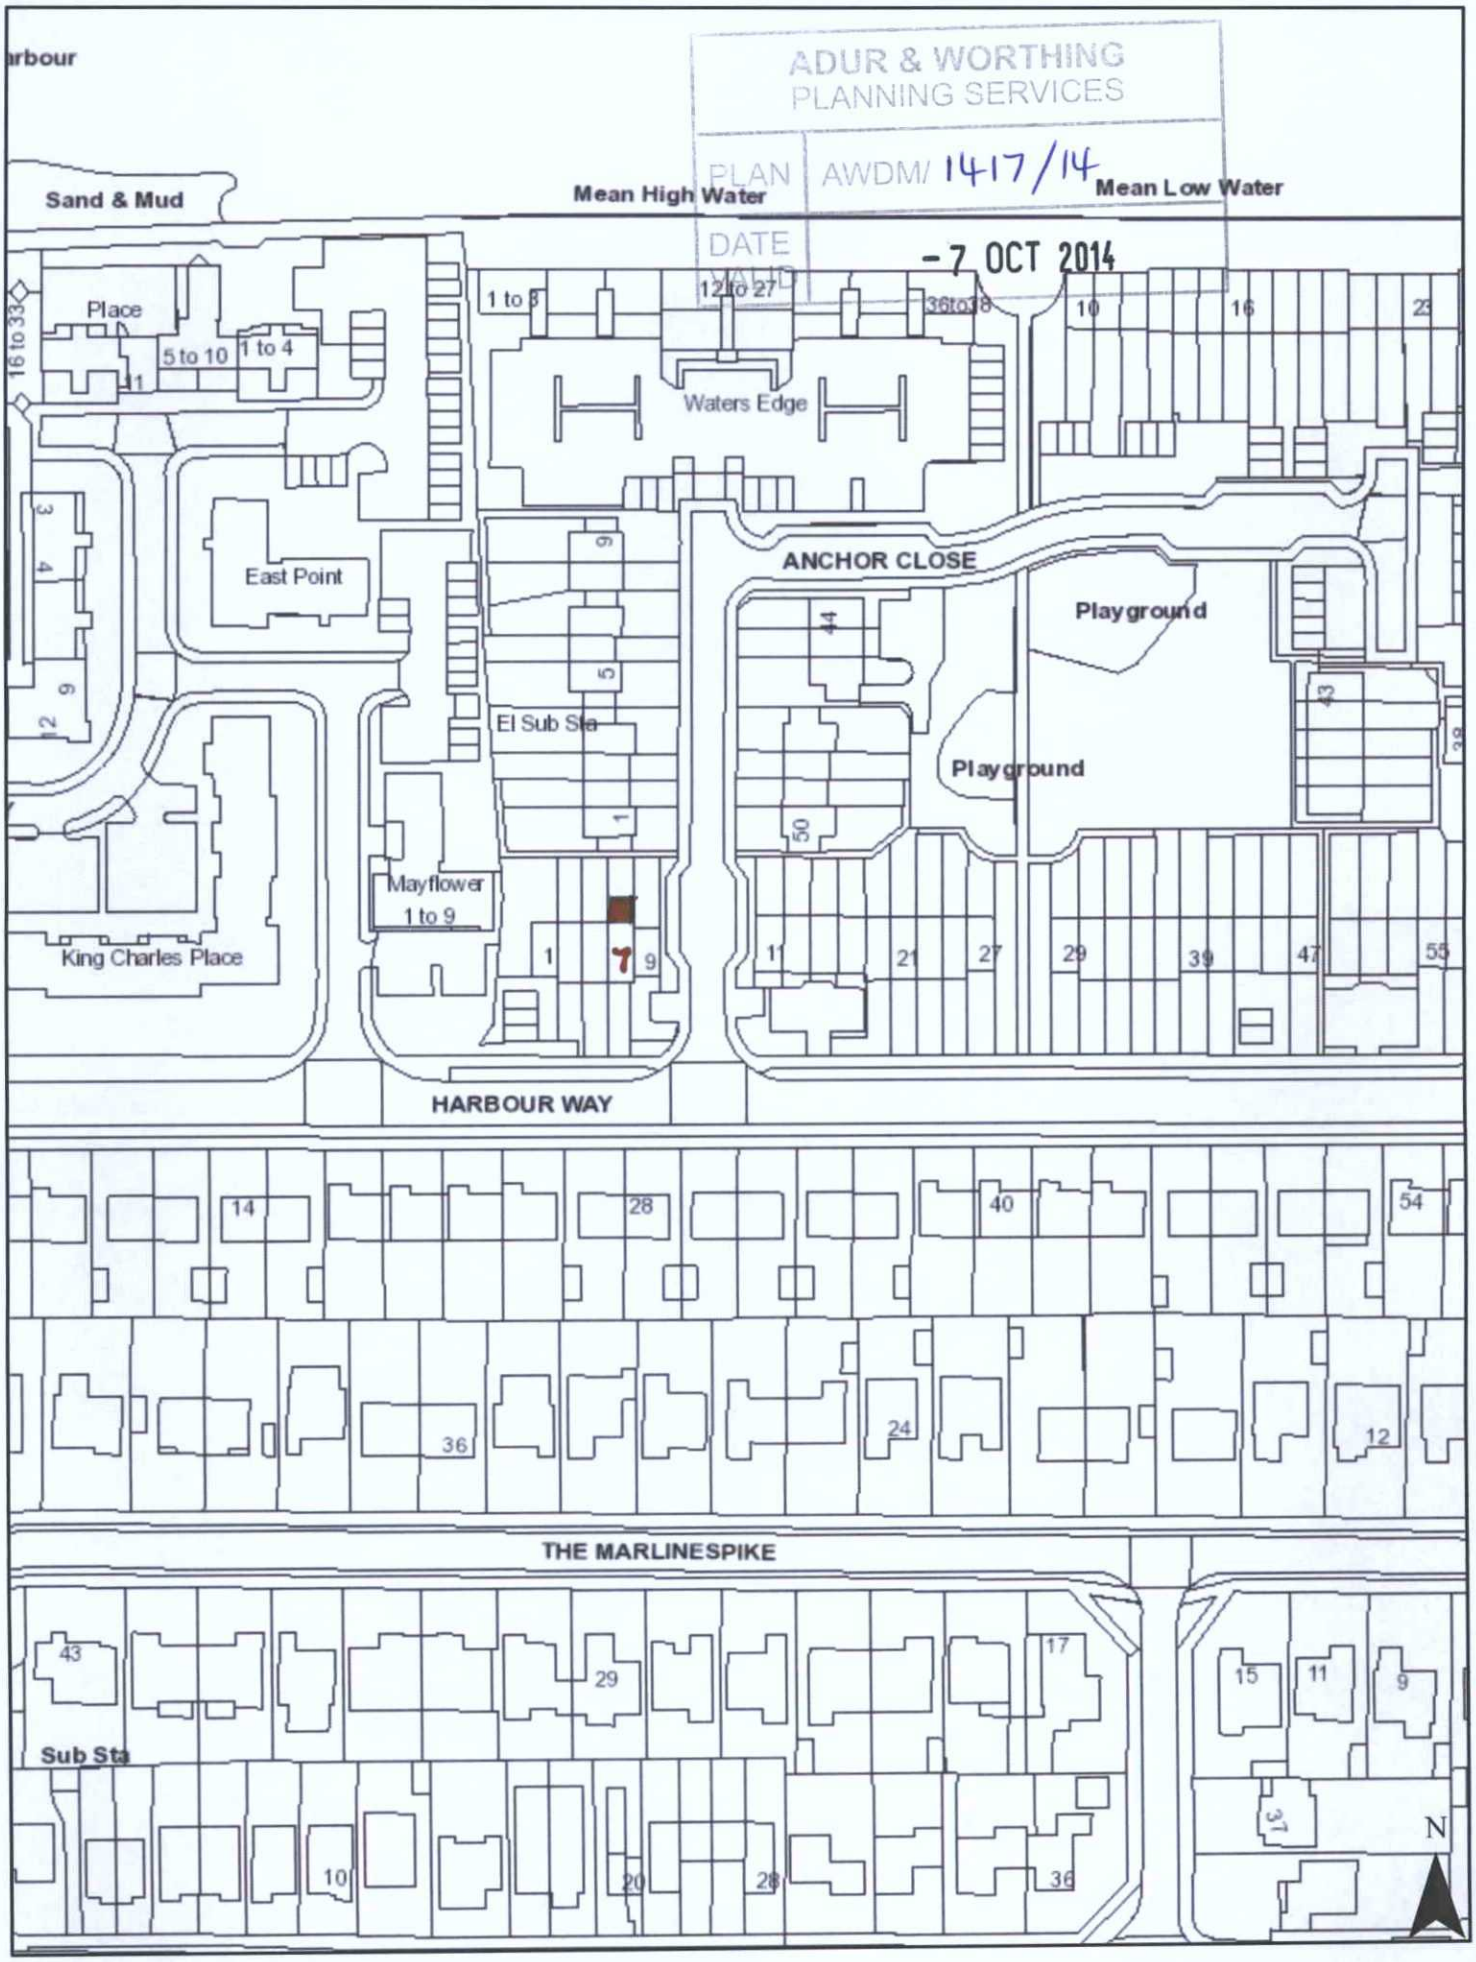

Rear Extension 7 Harbour Way Shoreham by Sea

0 15 30 60 Meters

Scale 1:1,250