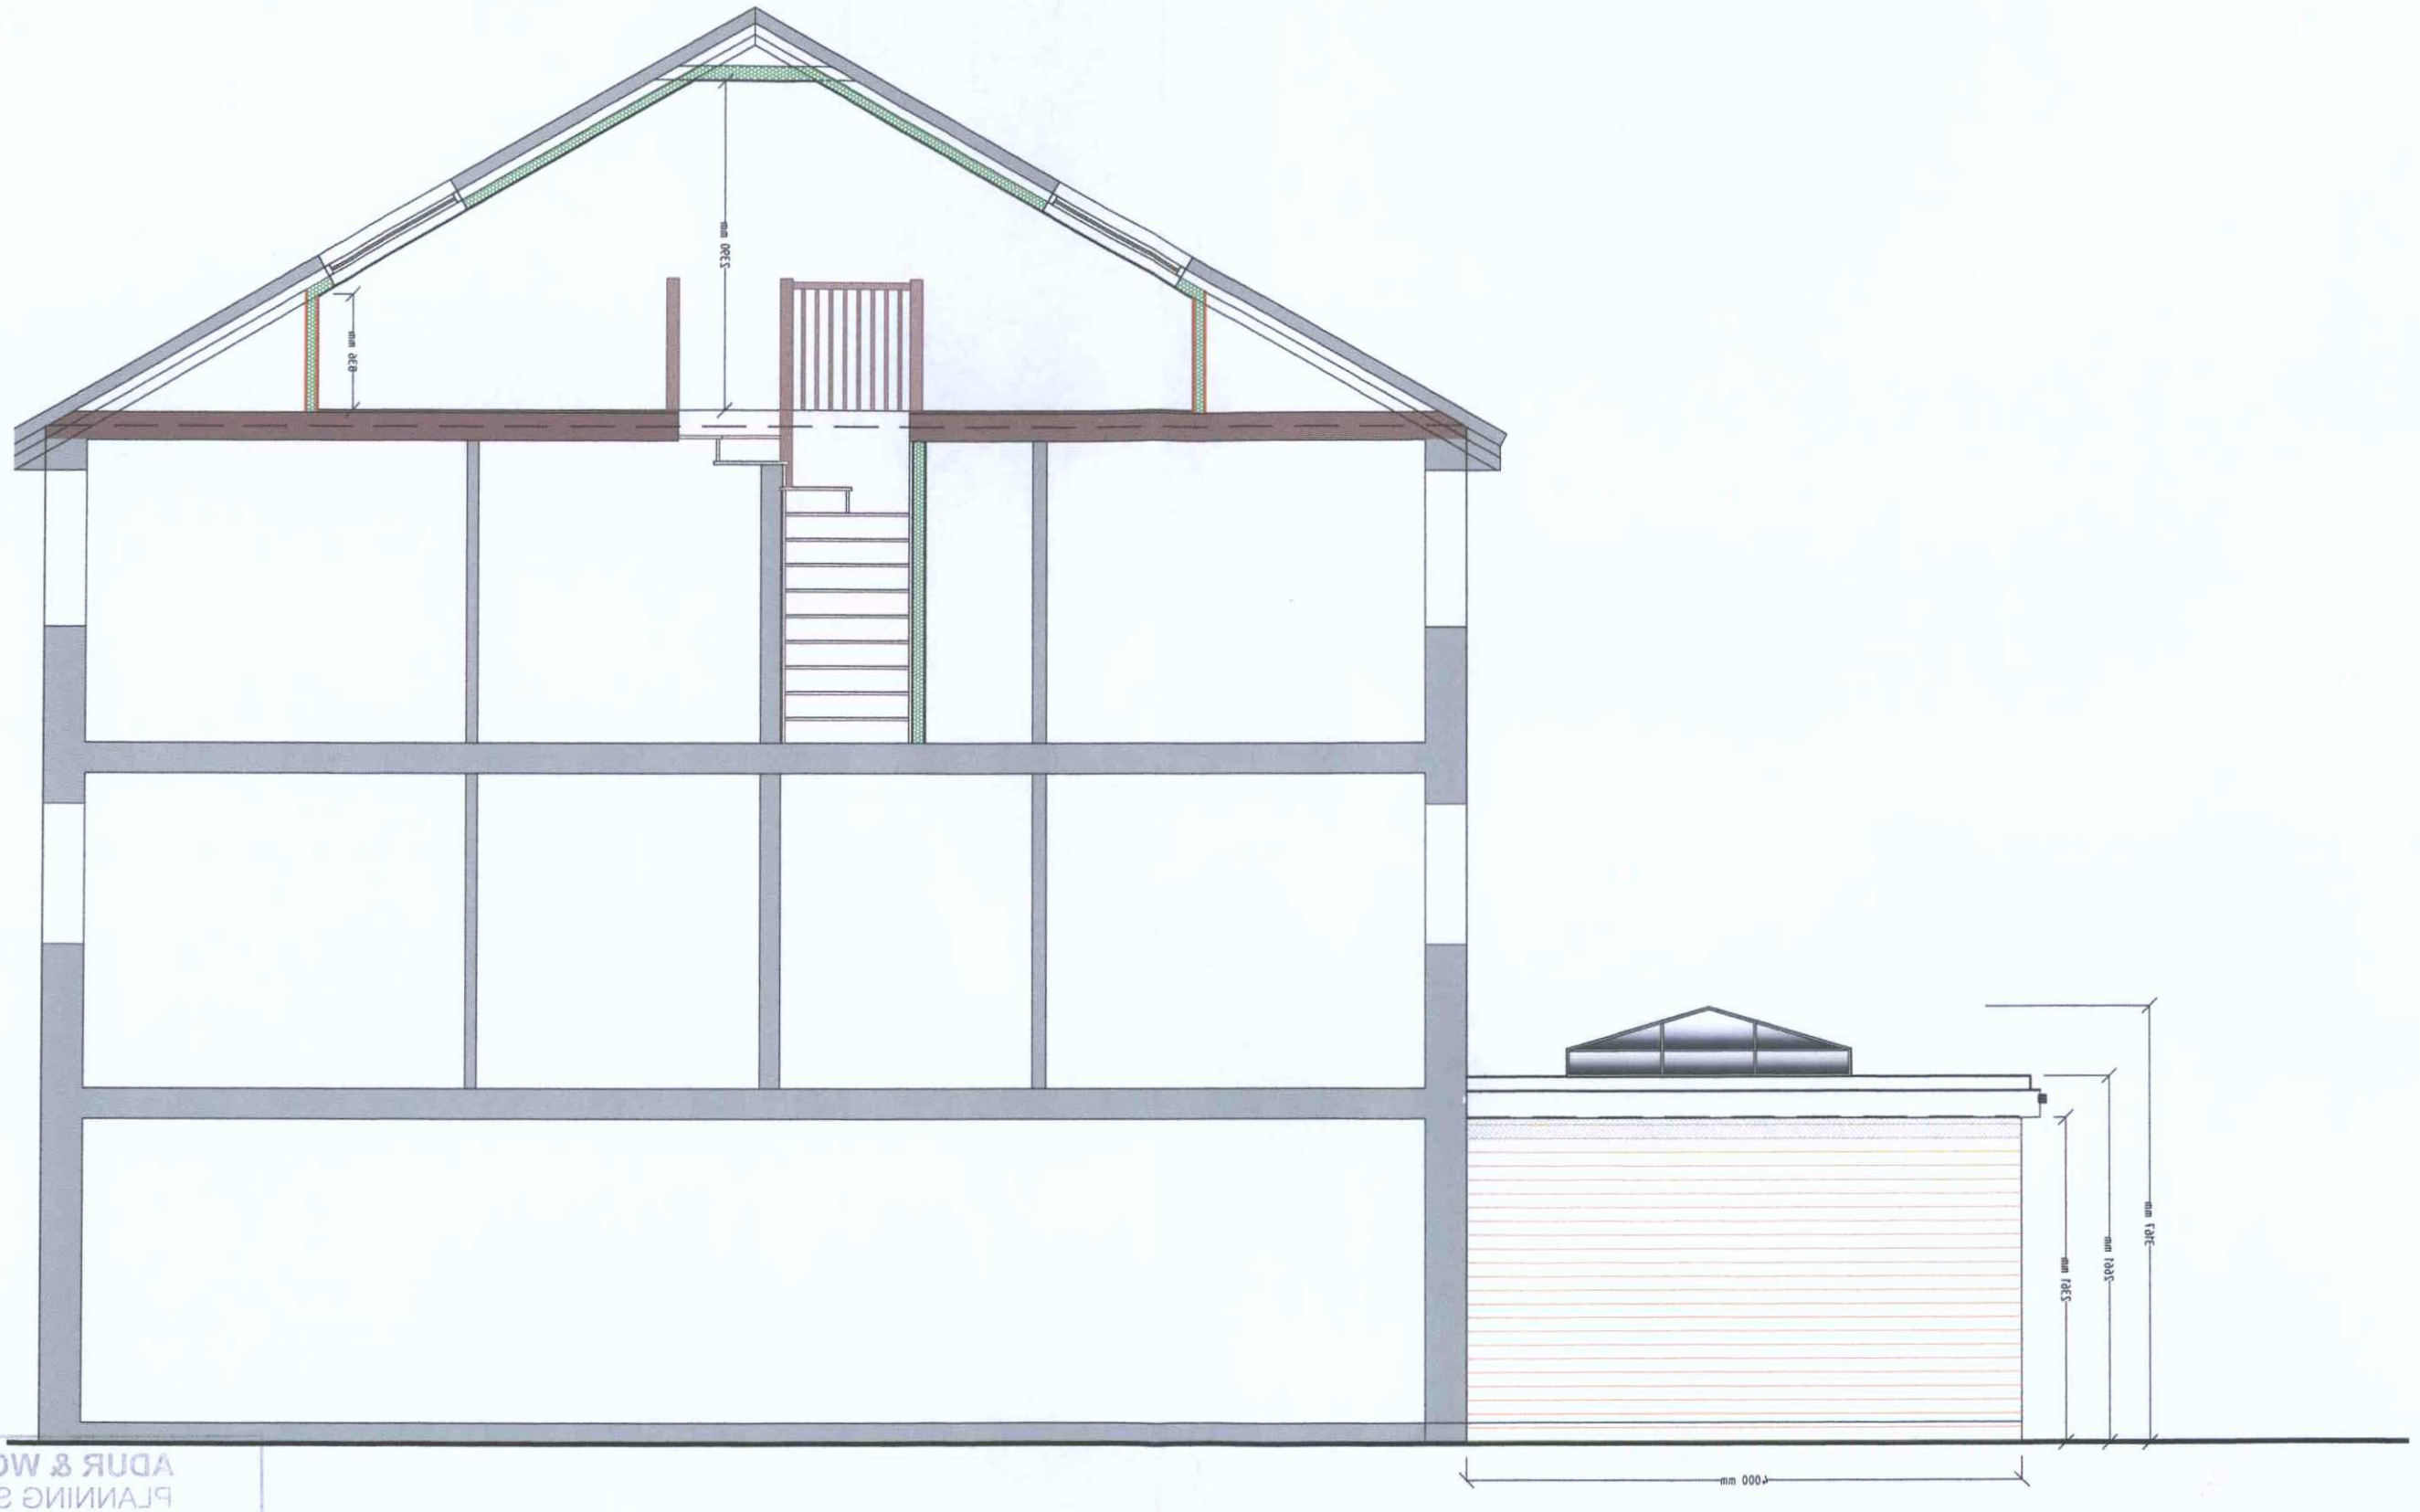

Section

0 1 2 3 4 5 6 7 8 9 10 Metres

ADUR & WORTHING
PLANNING SERVICES

PLAN AWDM/1417/14

DATE VALID -7 OCT 2014

Scale 1:50 Paper size A3

Client :	Mr & Mrs Nick Smedley	Ref: 14-08-3
Drawing Title :	Proposed Room in the Roof & Rear Extension : Section as Proposed	Scale: 1:50
Job Title :	7 Harbour Way Shoreham by Sea	

Derek Hammond dip Arch ARCHITECT
7 Mill Hill Drive SHOREHAM by SEA
West Sussex BN43 5TJ Tel. 01273 703253