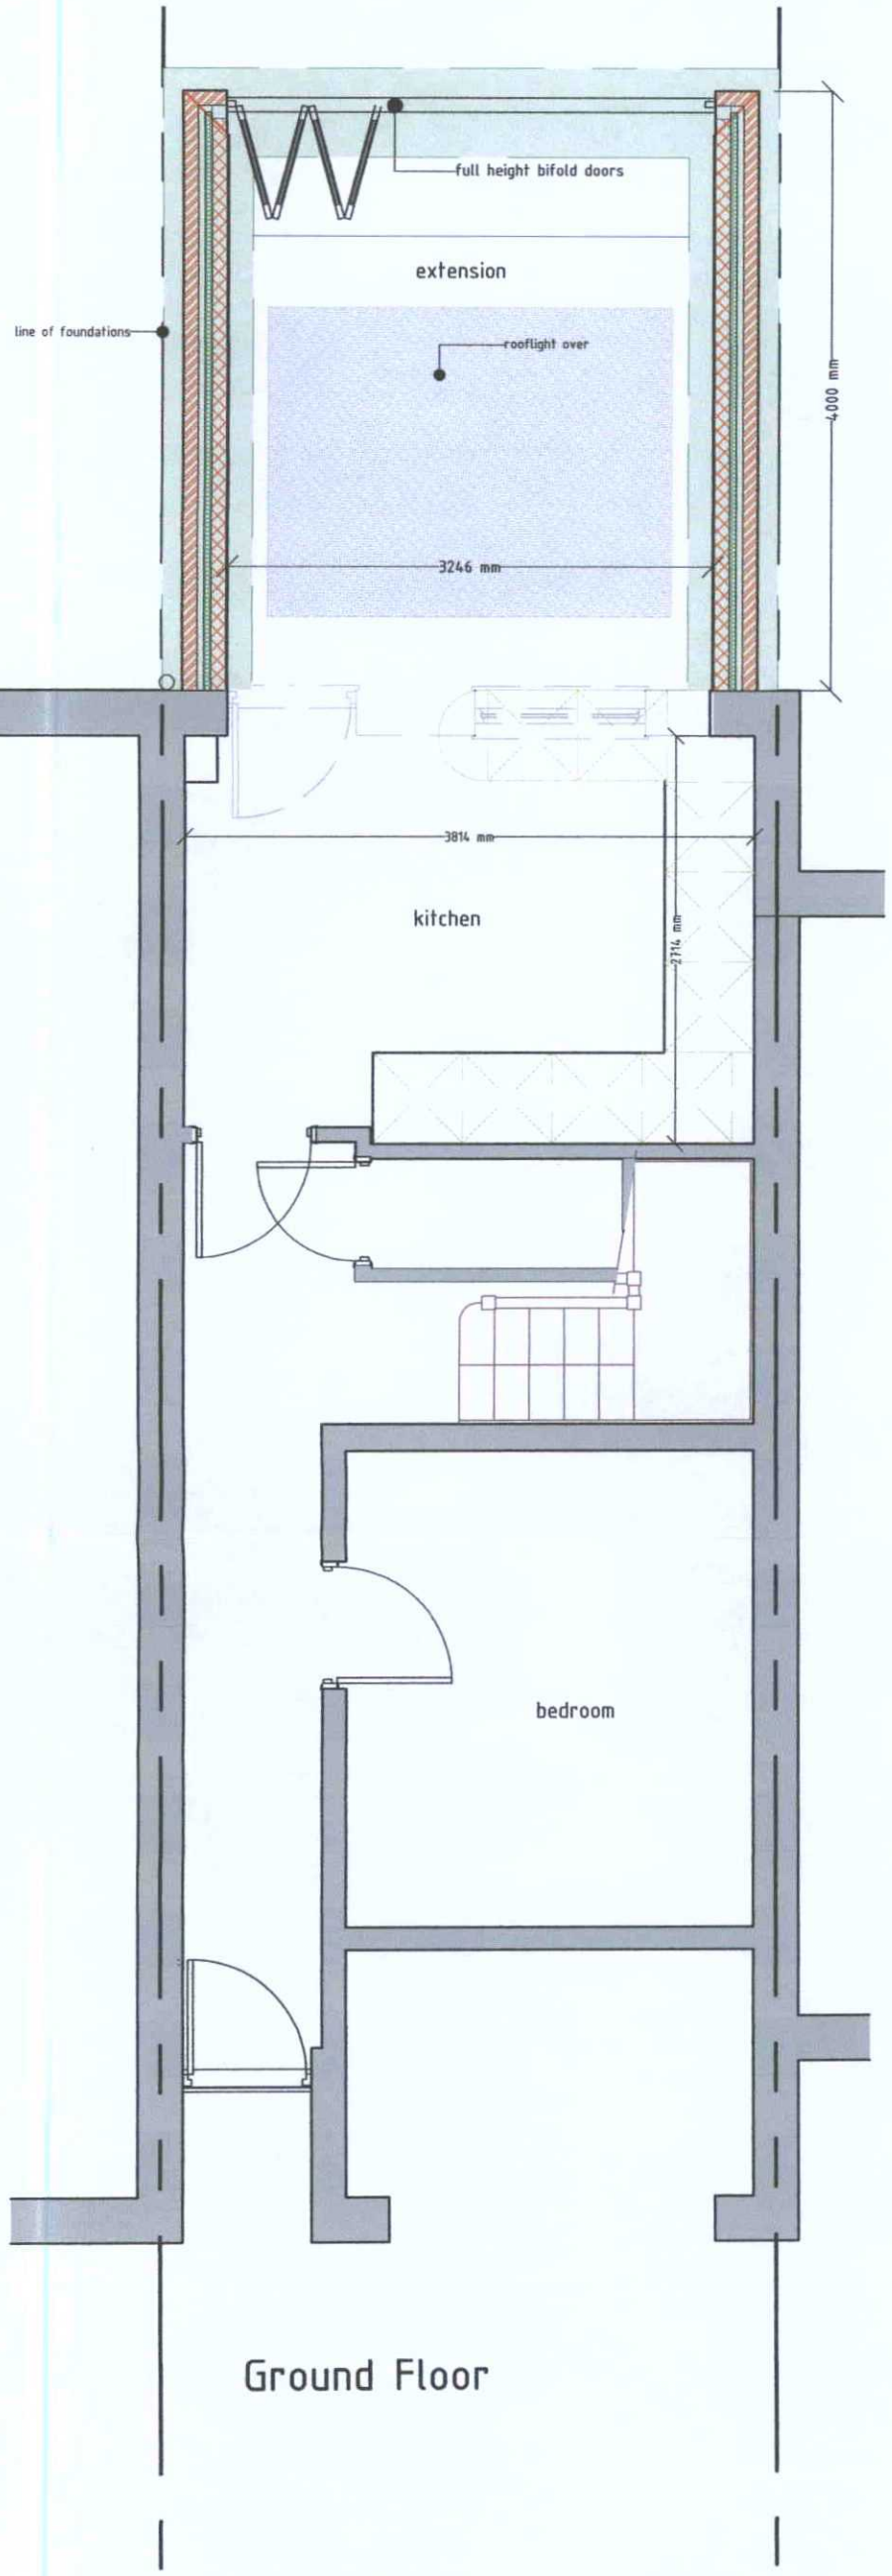

Ground Floor

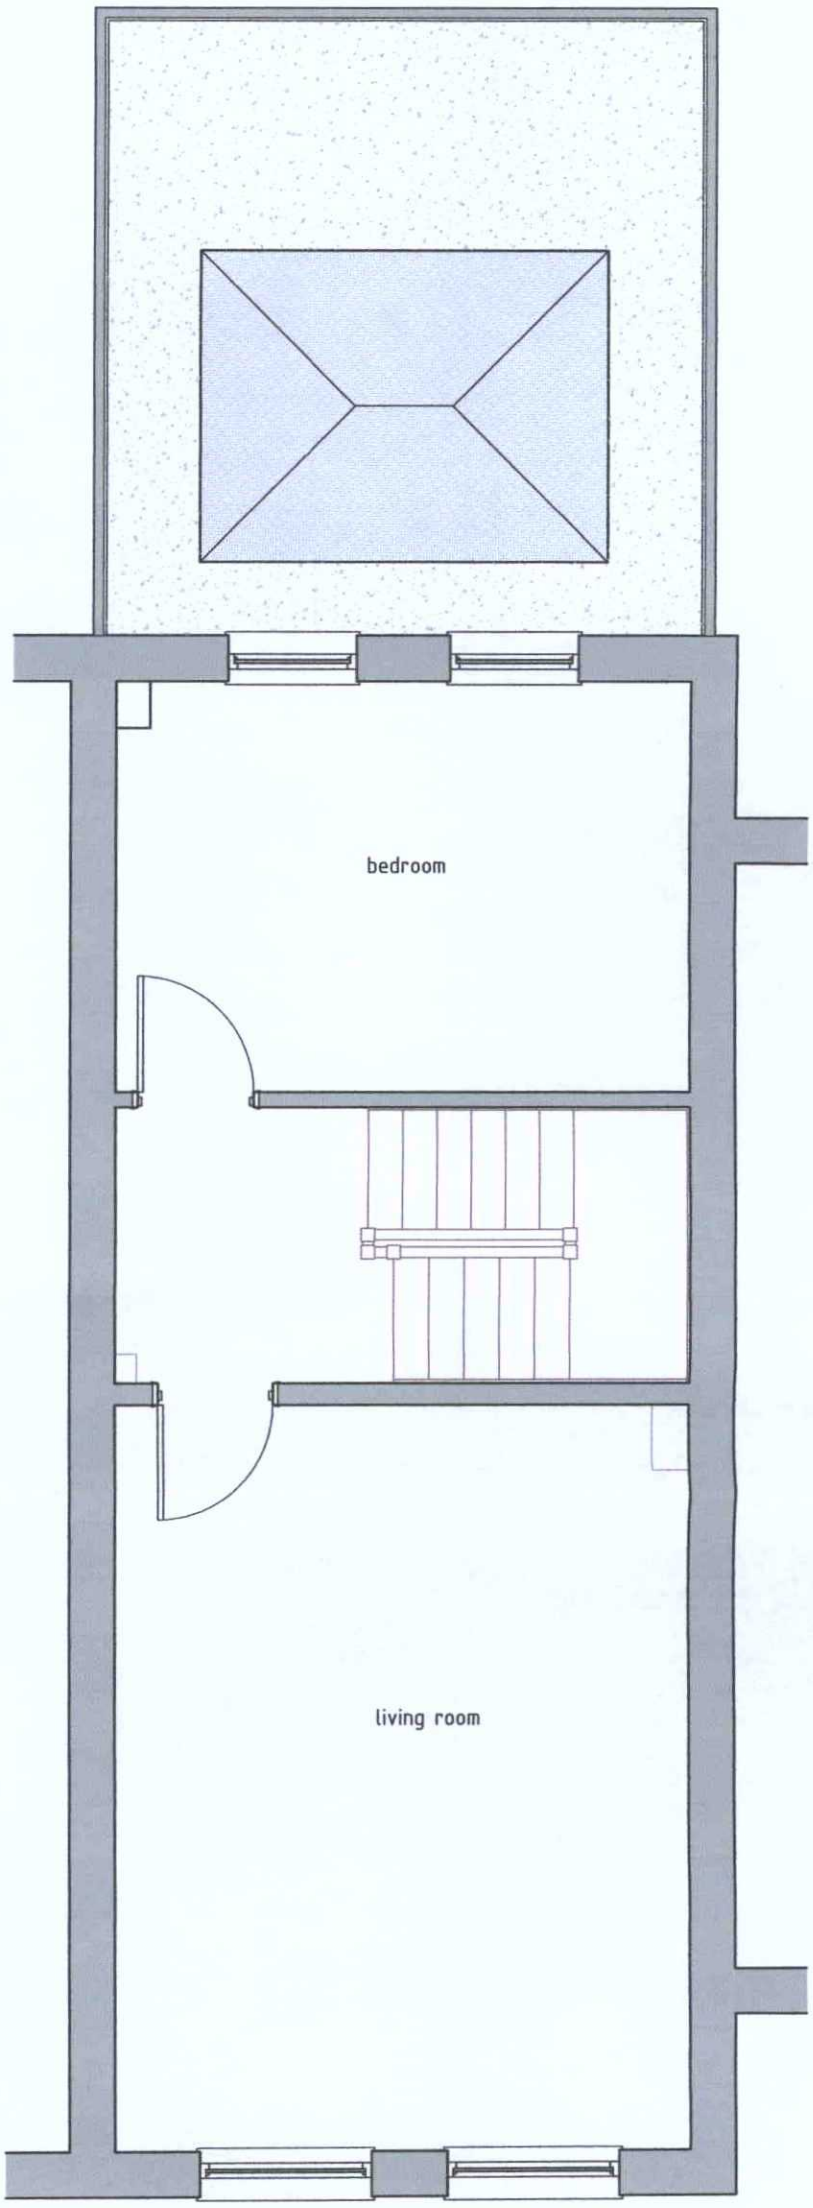

First Floor

ADUR & WORTHING
PLANNING SERVICES

PLAN	AWDM/ 1417/14
DATE VALID	-7 OCT 2014

0 1 2 3 4 5 6 7 8 9 10 Meters

Scale 1:50 Paper size A3

N

Client :	Mr & Mrs Nick Smedley	Ref. 14-08-1	Derek Hammond dip Arch ARCHITECT
Drawing Title :	Proposed Room in the Roof & Rear Extension : Ground And First Floors as Proposed	Scale: 1:50	7 Mill Hill Drive SHOREHAM by SEA
Job Title :	7 Harbour Way Shoreham by Sea		West Sussex BN45 5TJ Tel. 01273 705253