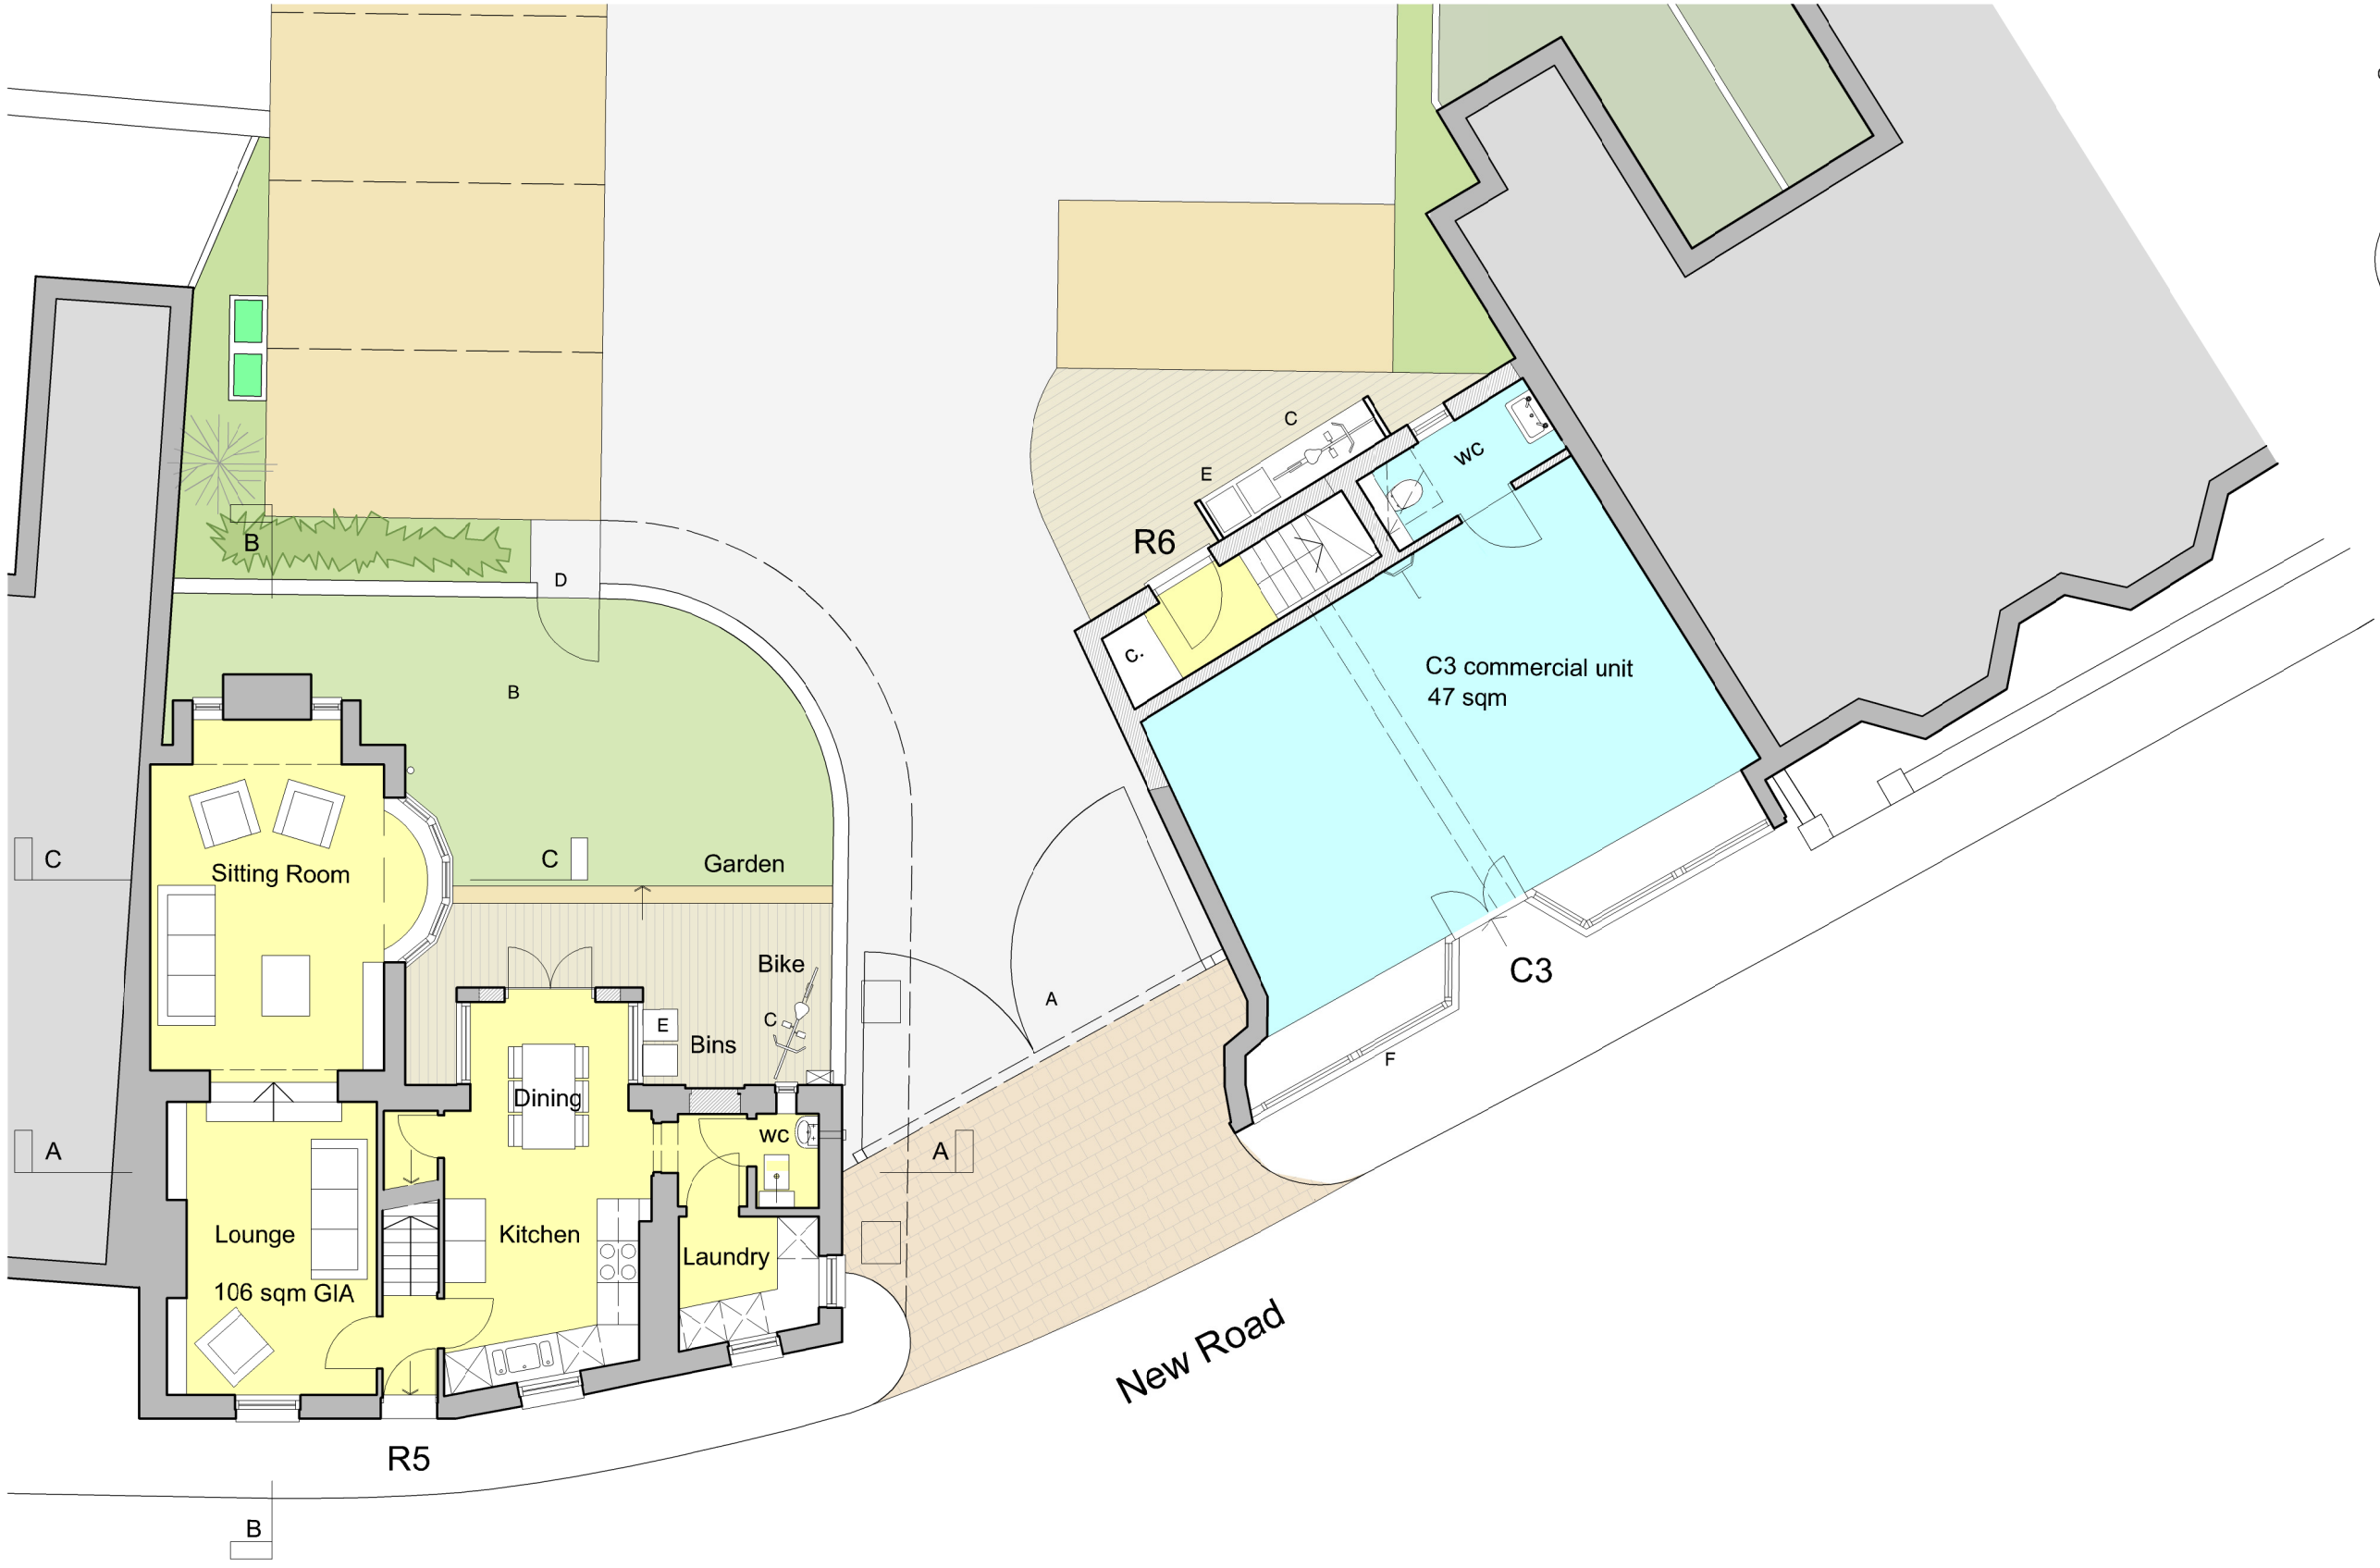


Unit R5, R6 , C3 - Proposed ground floor plan Scale 1:100@A3

0m 1m 2m 3m 4m 5m

key

A	vehicle entrance gates
B	garden
C	cycle parking
D	rear gate to parking area
E	recycling area
F	existing shopfront retained

Planning issue

C	281123	Rear fenestration amended
B	141123	Minor revisions to unit R8
A	101123	Minor revisions to unit R8

rev. date

These drawings should be approved by local Authority

No dimensions to be scaled from this drawing. All dimensions to be checked on site. This drawing is copyright and should not be reproduced without the permission of the Architects.

client St Marys View Developments Ltd

project East Street and New Road Shoreham

drawing Unit R5, R6,C3 - Floor plans

scale 1:100@A3 date JUNE 2023 drawn NM

2d St Johns Road
Hove East Sussex
BN3 2FB

tel: 01273 203230
email:info@taarchitects.co.uk

Turner Associates
Architects and Planning Consultants

TA 1486 /14 rev. C