8 MILL HILL GARDENS, SHOREHAM - BY - SEA, BN43 5TN

July 2024
Drawing no:JB 485/ A1/ 02 for planning

Single Storey rear extension, a roof extension and conversion and a replacement garage

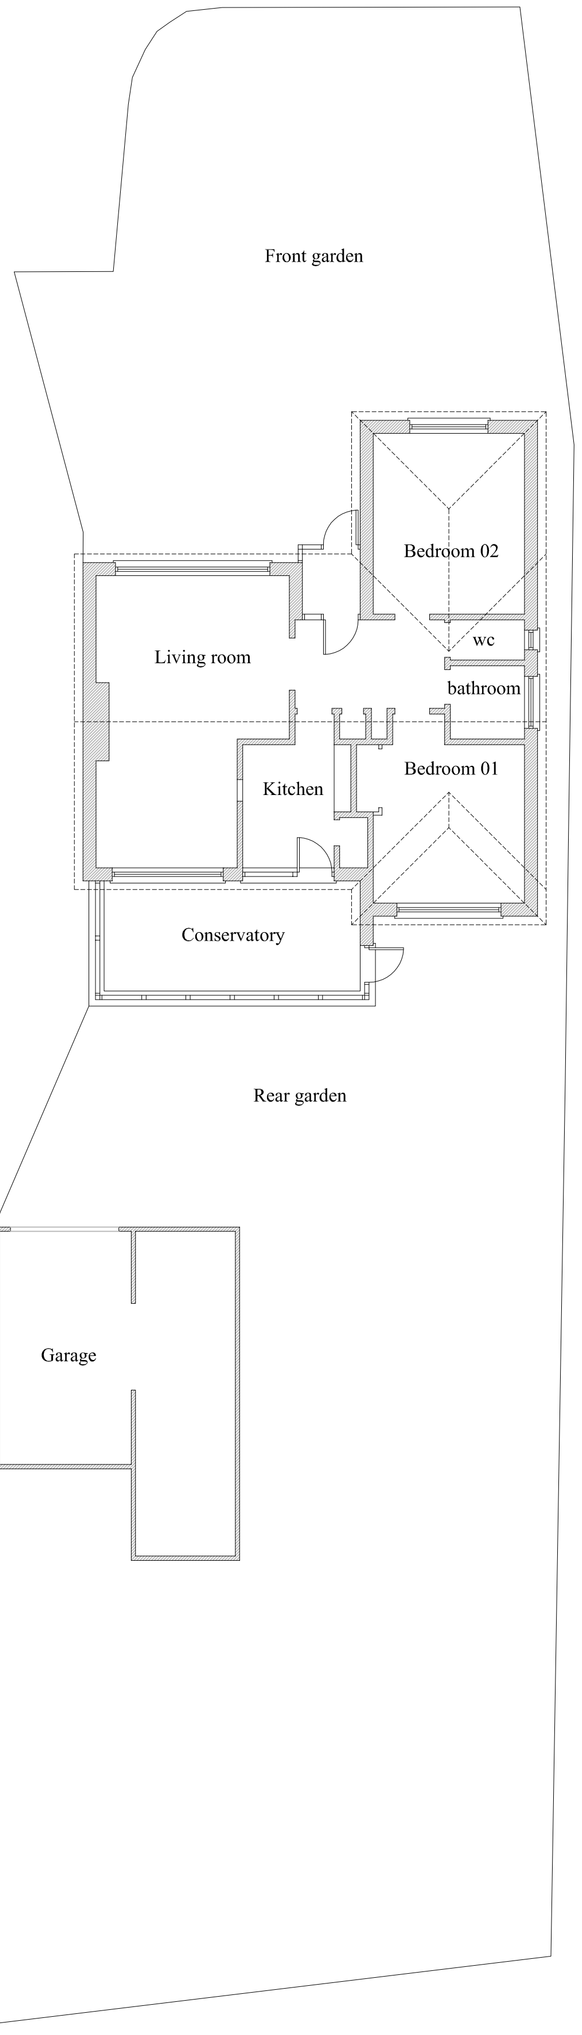

EXISTING GROUND FLOOR PLAN 1:100

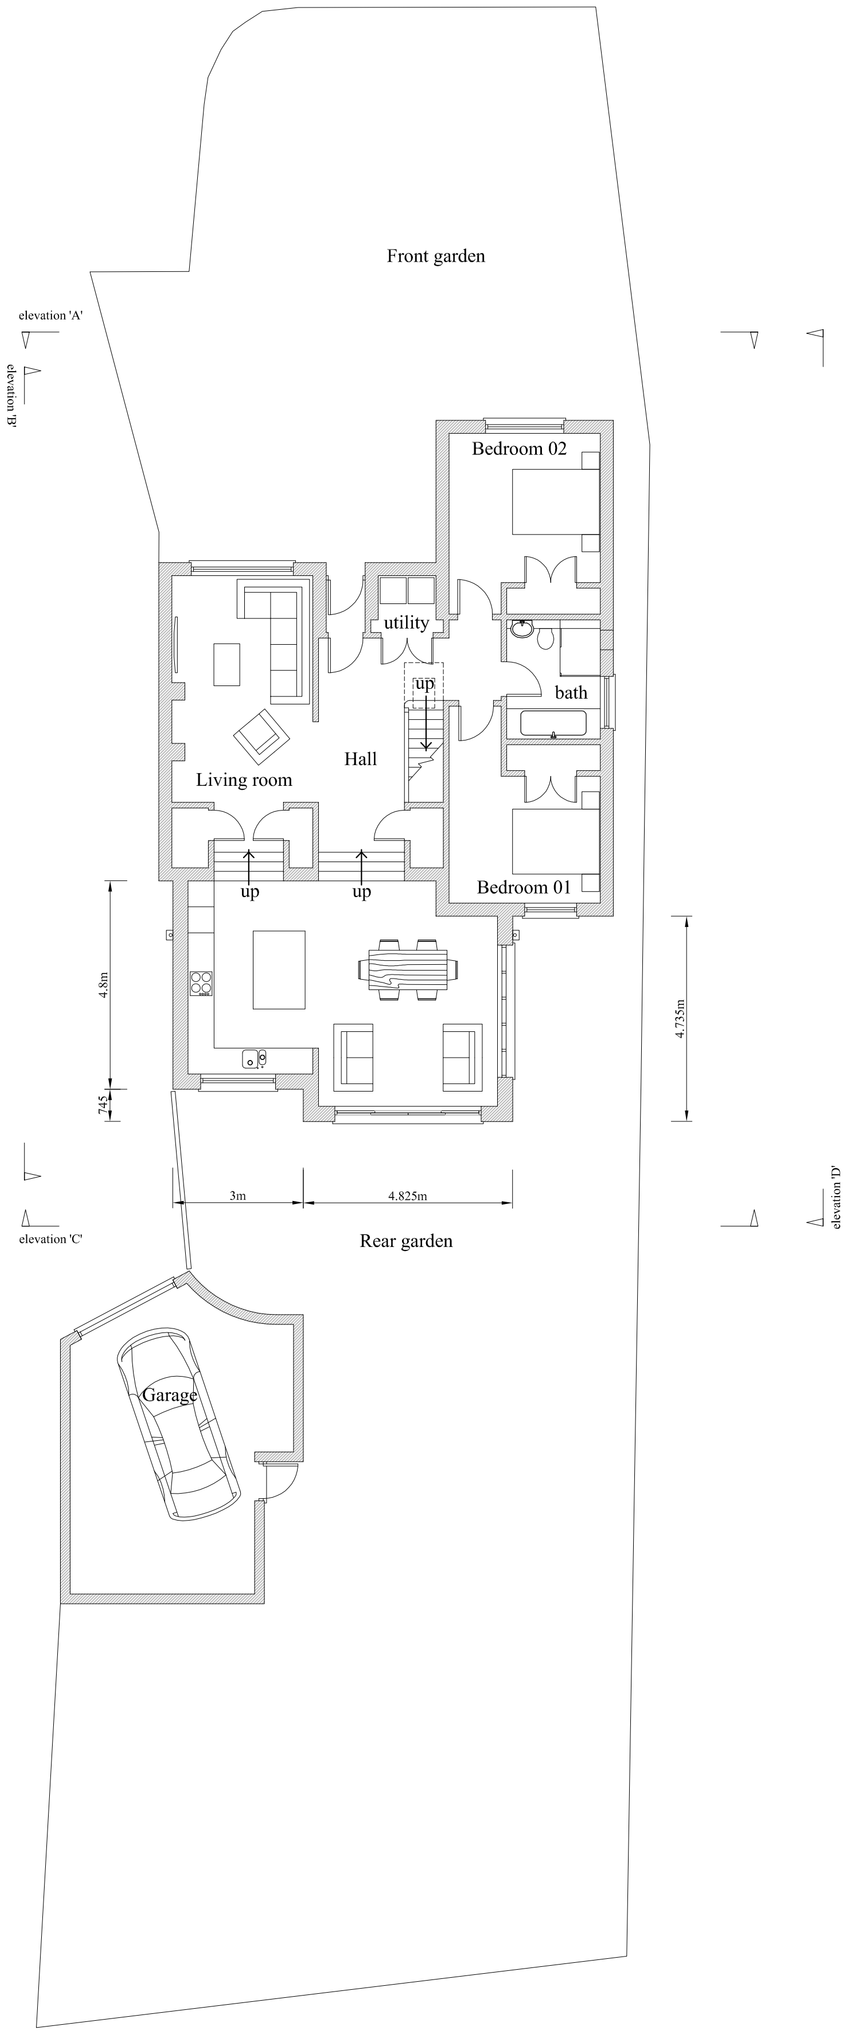

PROPOSED GROUND FLOOR PLAN 1:100

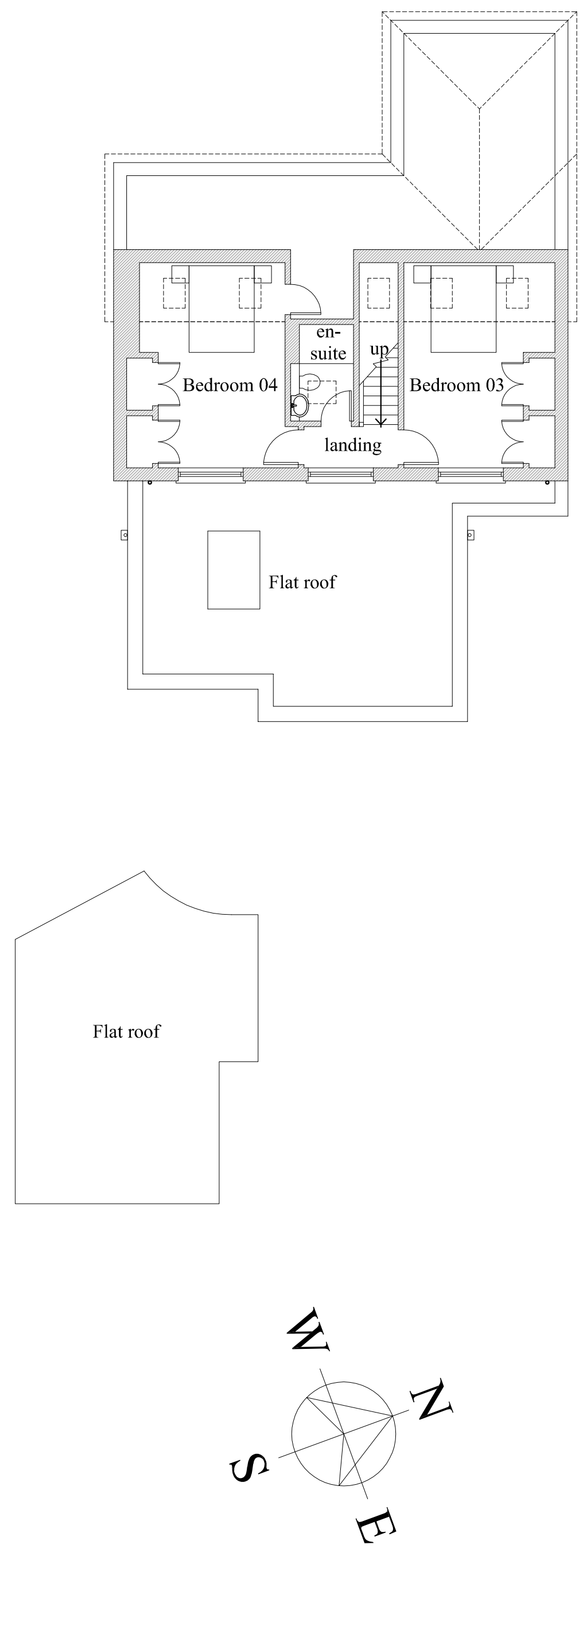

PROPOSED FIRST FLOOR PLAN 1:100

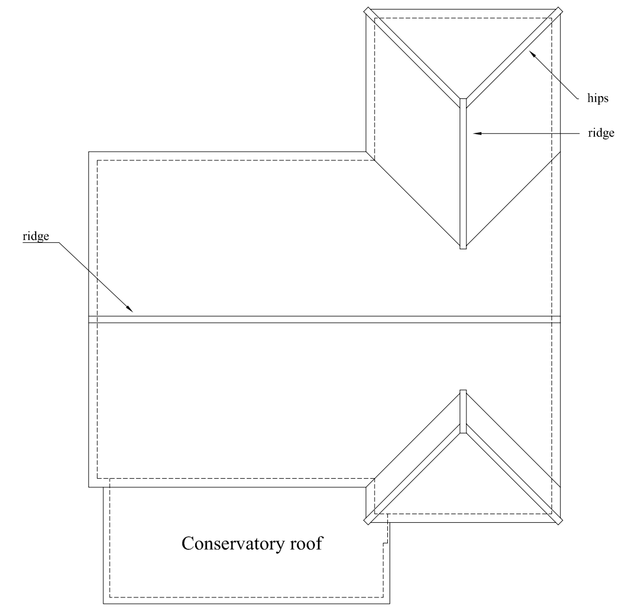

EXISTING ROOF PLAN 1:100

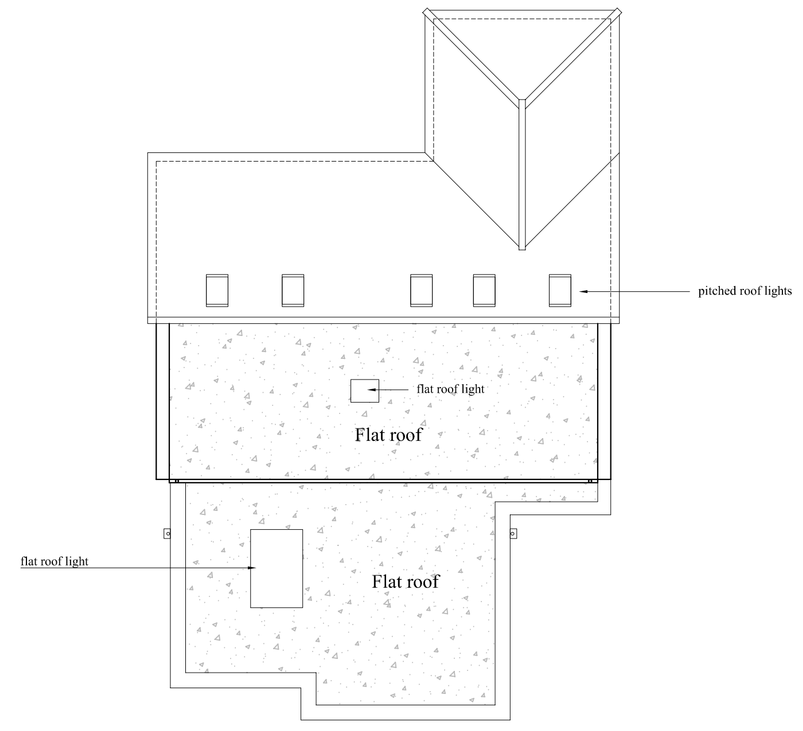

PROPOSED ROOF PLAN 1:100

0 2 4 6 8 10
SCALE BAR 1:100

JAMES BRECKELL : ARCHITECT : ARB : RIBA
89 Old Fort Road, Shoreham by Sea, BN43 5HA, Tel 07733 268 297, Email: james@breckell.co.uk

Copyright: JBA