
Porchslade 17 Eastbrook Way, Wadds Benjamin-Alam	Plans as existing	
	Project number	18-0301
	Date	22.03.2018
	Drawn by	L.Zvirblyte
	Scale	1 : 100
		S1


Rev	Description	Date

0 5 10 m


1 Ground Floor Level
1 : 100

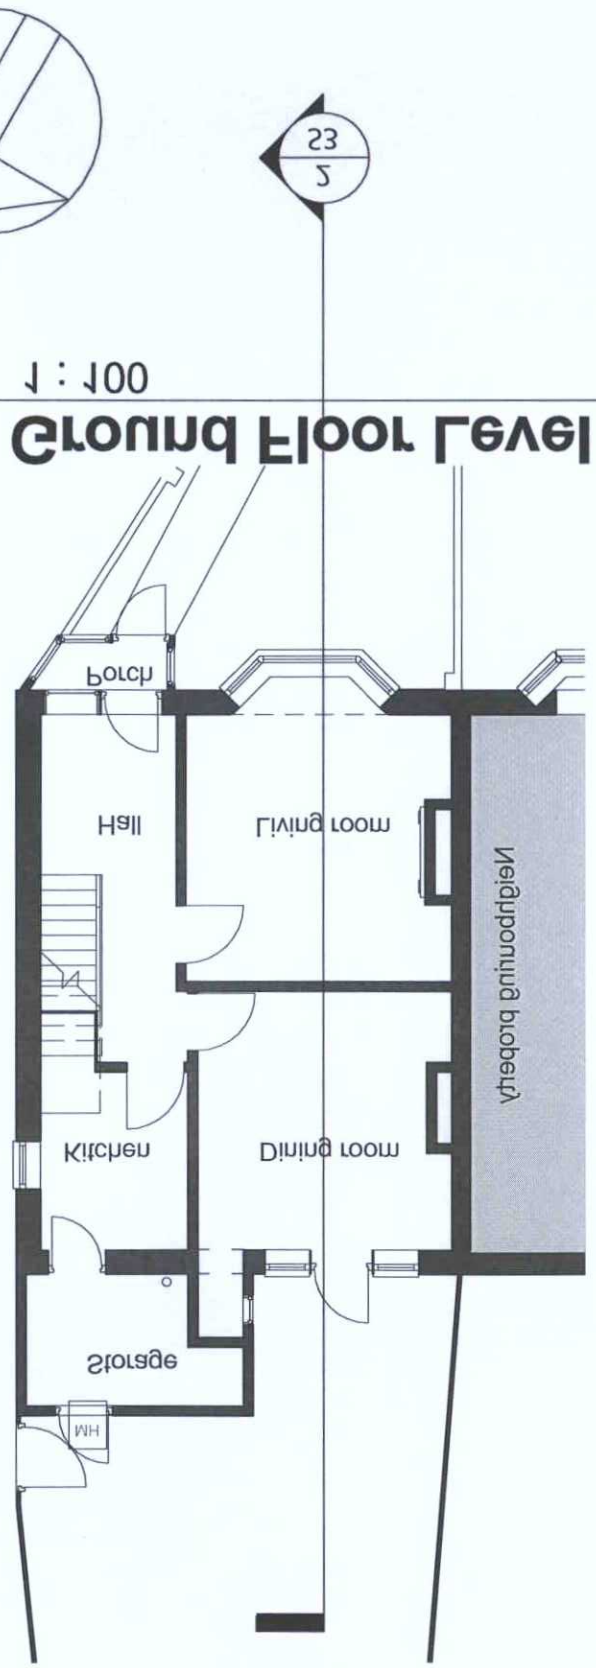

2 First Floor Level
1 : 100

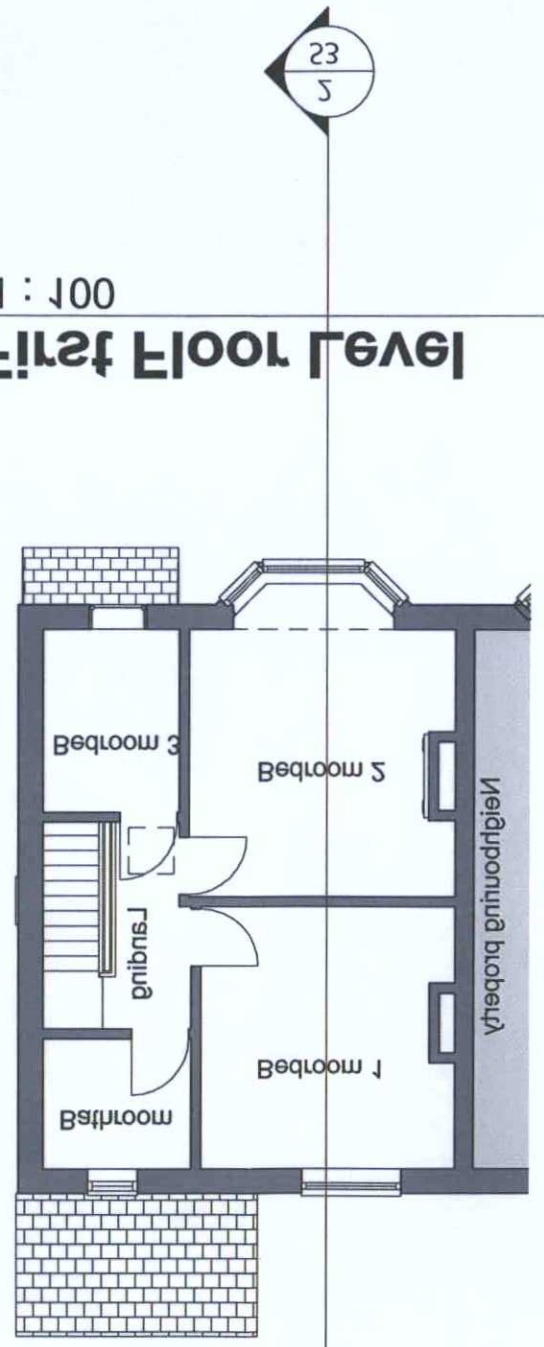

3 Loft level
1 : 100

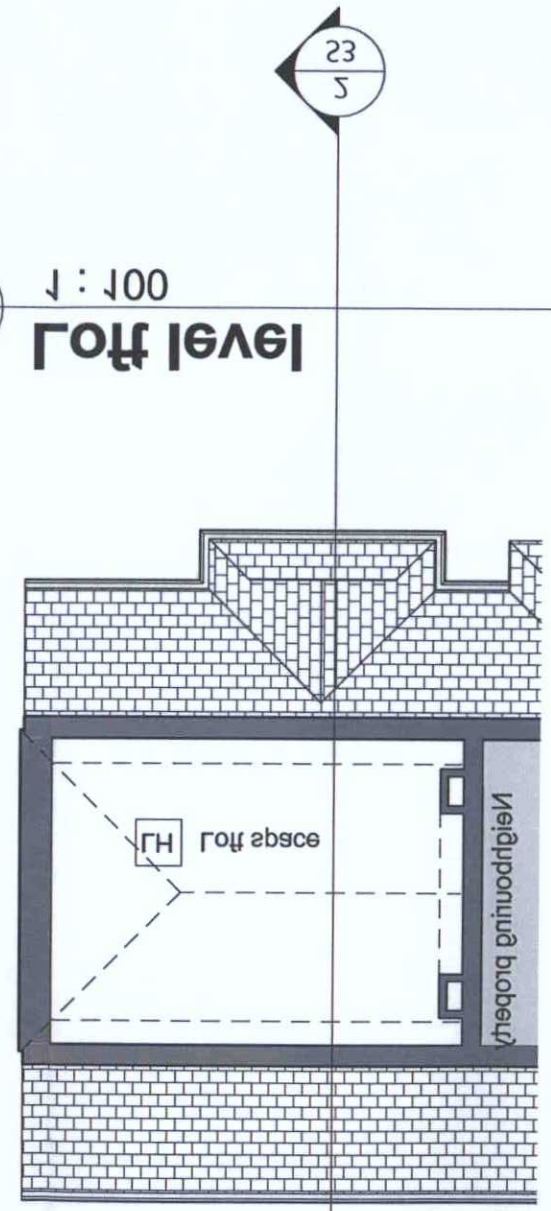

PLANNING SERVICES
PLAN AMDM 0201/18
DATE 5 APR 2018
VALID