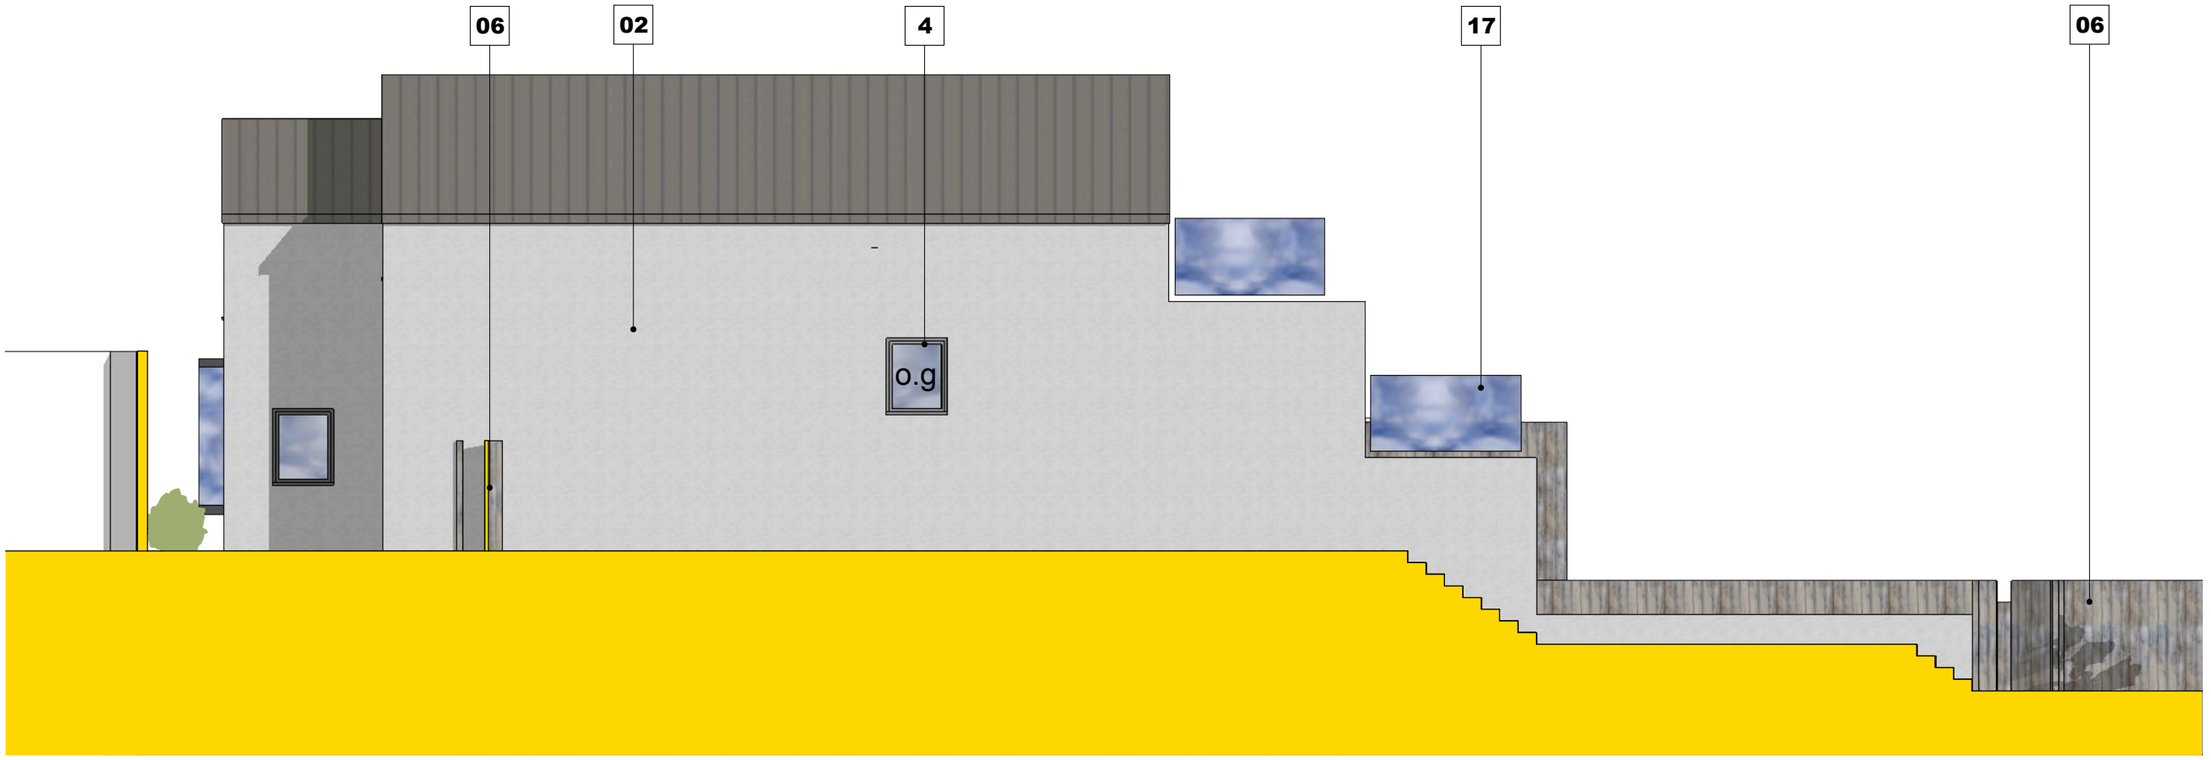

1 | A1.8 PROPOSED WEST ELEVATION – House A
1:100 @A3

0 05 10m
scale 1:100 @A3

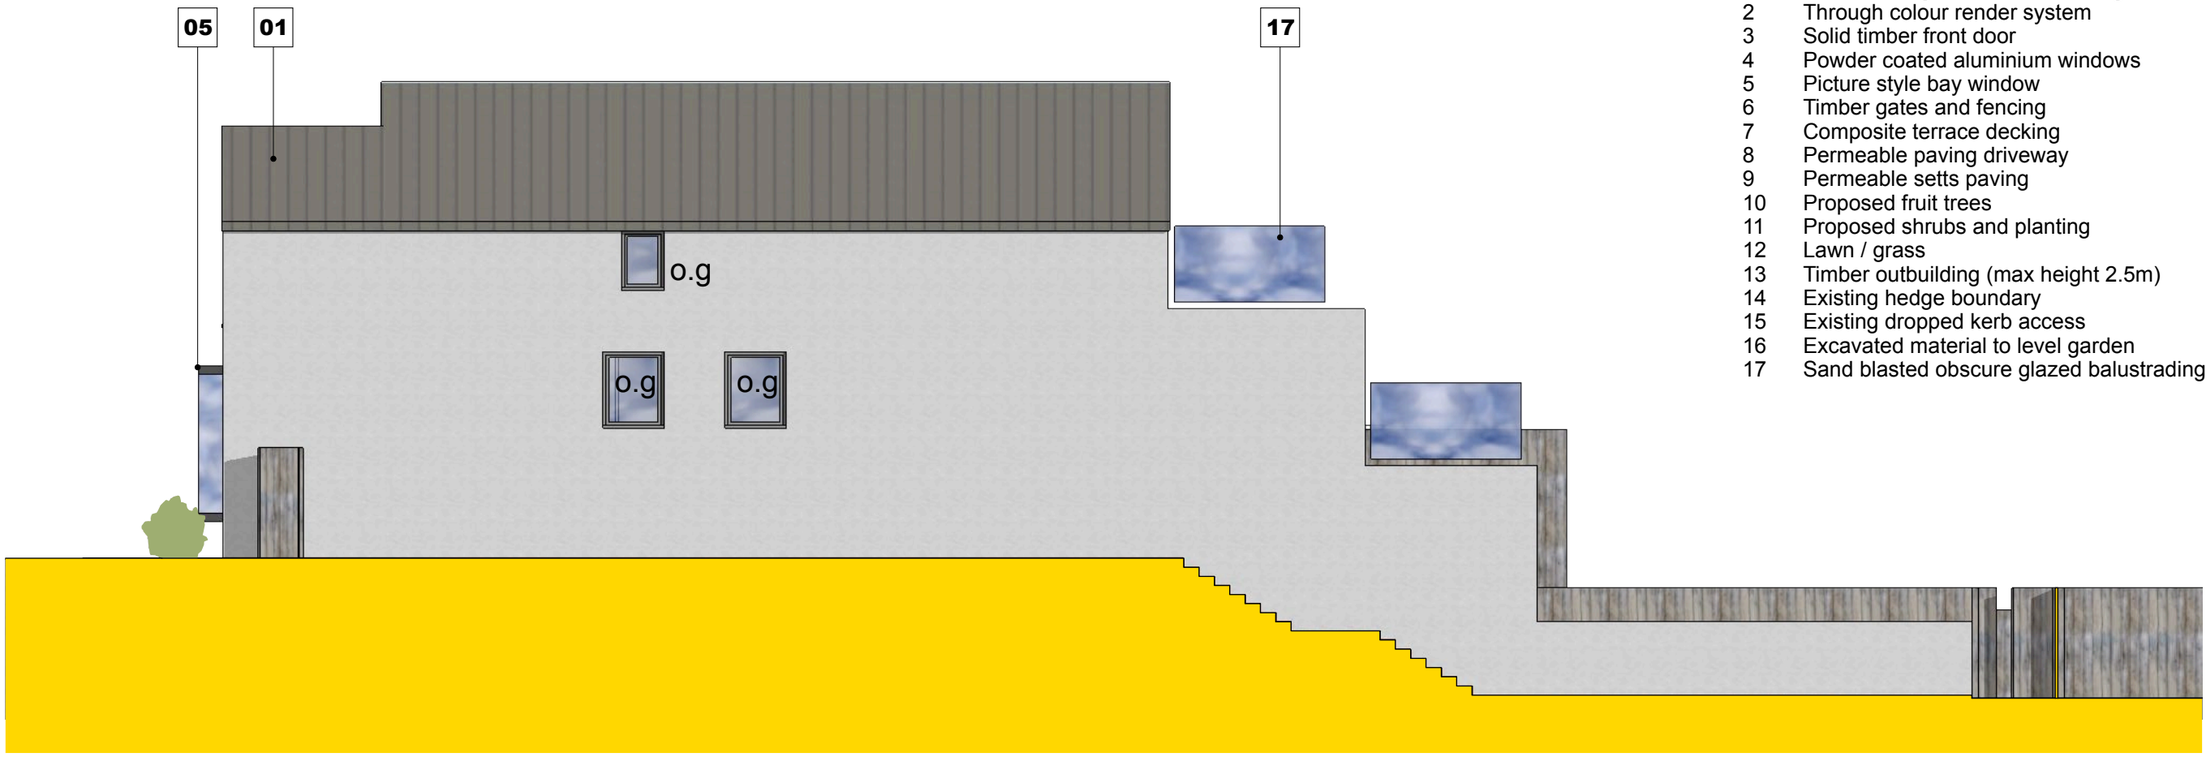

2 | A1.8 PROPOSED WEST ELEVATION – House B
1:100 @A3

KEY
1 Zinc standing seam with hidden gutters
2 Through colour render system
3 Solid timber front door
4 Powder coated aluminium windows
5 Picture style bay window
6 Timber gates and fencing
7 Composite terrace decking
8 Permeable paving driveway
9 Permeable setts paving
10 Proposed fruit trees
11 Proposed shrubs and planting
12 Lawn / grass
13 Timber outbuilding (max height 2.5m)
14 Existing hedge boundary
15 Existing dropped kerb access
16 Excavated material to level garden
17 Sand blasted obscure glazed balustrading

bold architecture design

Bold Architecture Design Ltd
14 Gladys Road
Hove
East Sussex BN3 7GL
info@bold.uk.com

42 Brighton Road
Lancing

Redevelopment of New Dwellings

Mark Wheatland and Stella Walker

Document Date:
June 2020

Document Phase:
Planning

rev.	date	remark
A	10.09.20	Extent of hedge amended. Obscure glazed window added.
B	08.10.20	Roof profile amended.

PROPOSED WEST ELEVATIONS

A1.8 B

© Copyright Bold Architecture Design Ltd
The use of these plans and specifications is restricted to the original site for which they were prepared. Re-use, reproduction or publication by any method in whole or in part is prohibited, unless authorised by Scott Theobold. Ownership of the design, plans and specifications is solely with Scott Theobold.