This drawing is copyright and may not be copied or reproduced without the written consent of this practice.

The contractor is responsible for setting out and must check all levels and dimensions prior to work being put in hand.

This drawing should not be scaled. Only written dimensions are to be taken in respect of this project.

The designer is to be immediately notified of any suspect omissions or discrepancies.

ADUR & WORTHING
PLANNING SERVICES

PLAN	~~AWDM~~ 10/0993/FUL
DATE ~~VALID~~	18.7.14

Rec'd

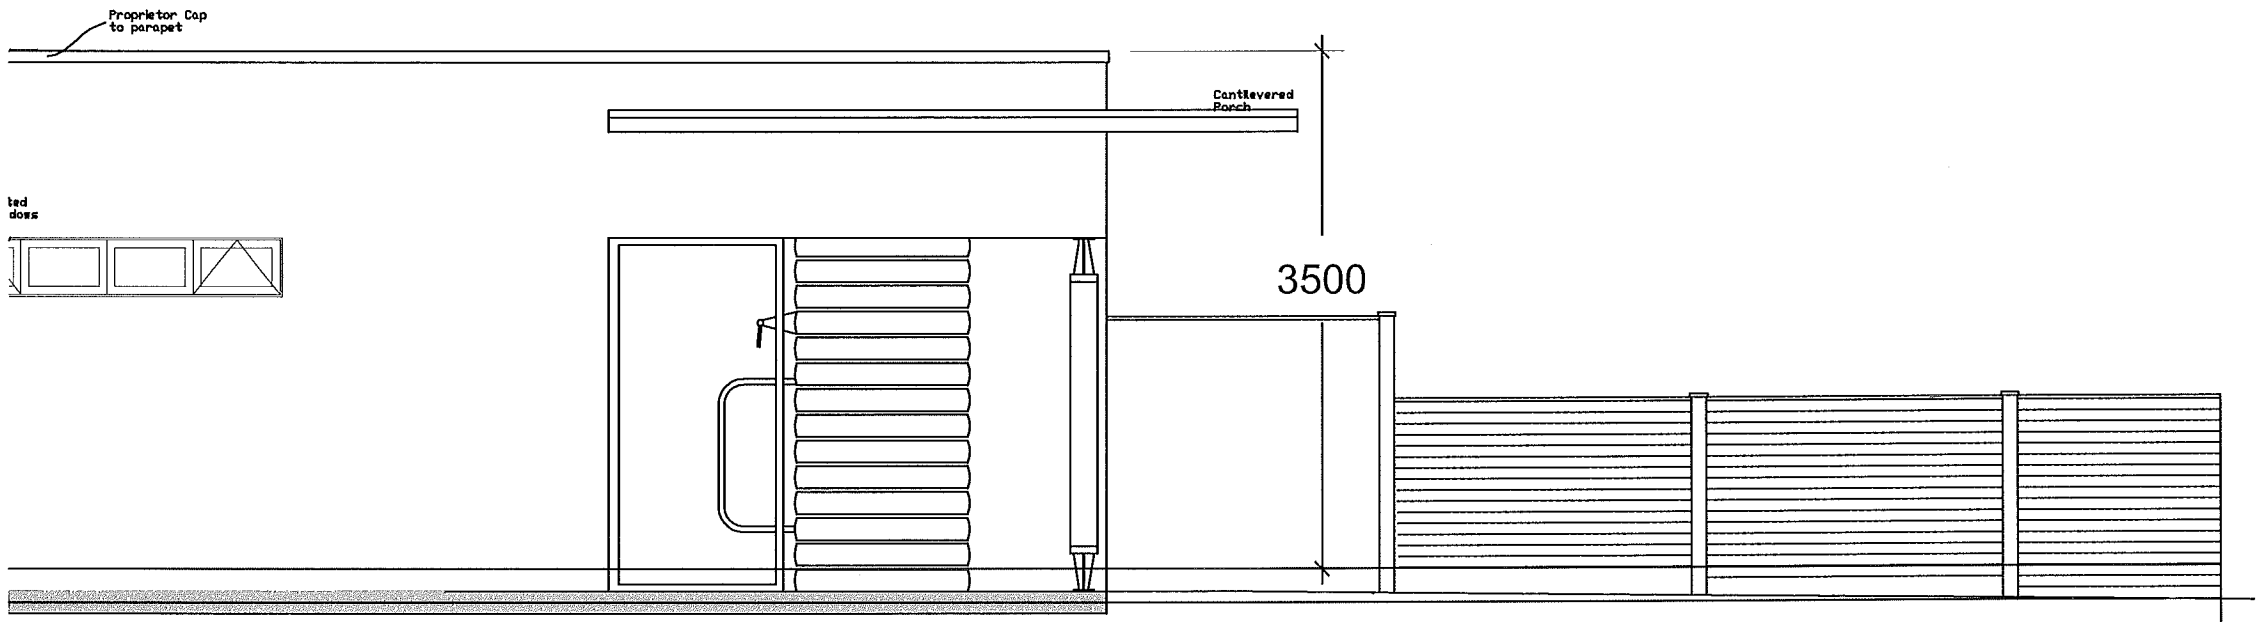

Blue line represents level taken at front of site - 6.64

Red line represents level taken from existing garage floor - 6.87

Copyright **Nuplanet Sustainable Solutions Ltd**

Scale	1:50
DWG No.	2013.WEH.P0010 Rev No.
Date	17 July 2014
Drawn By	CJM

Revision	Date

Project

Section showing floor levels & building height
Eco House

Land to the rear of 33-34 St Matthew Rd
Shakespeare Road
Worthing
West Sussex
BN11 4AT

Client

Green Cube Homes

13 Bigwood Avenue, Hove,
East Sussex, BN3 6FP
t: **01273 739324** f: **01273 739102**
e: **info@nuplanet.co.uk**
w: **www.nuplanet.co.uk**