T.P. OFFICE COPY

BOROUGH OF WORTHING
DEPOSITED
TP. REF. No.

WEST ELEVATION

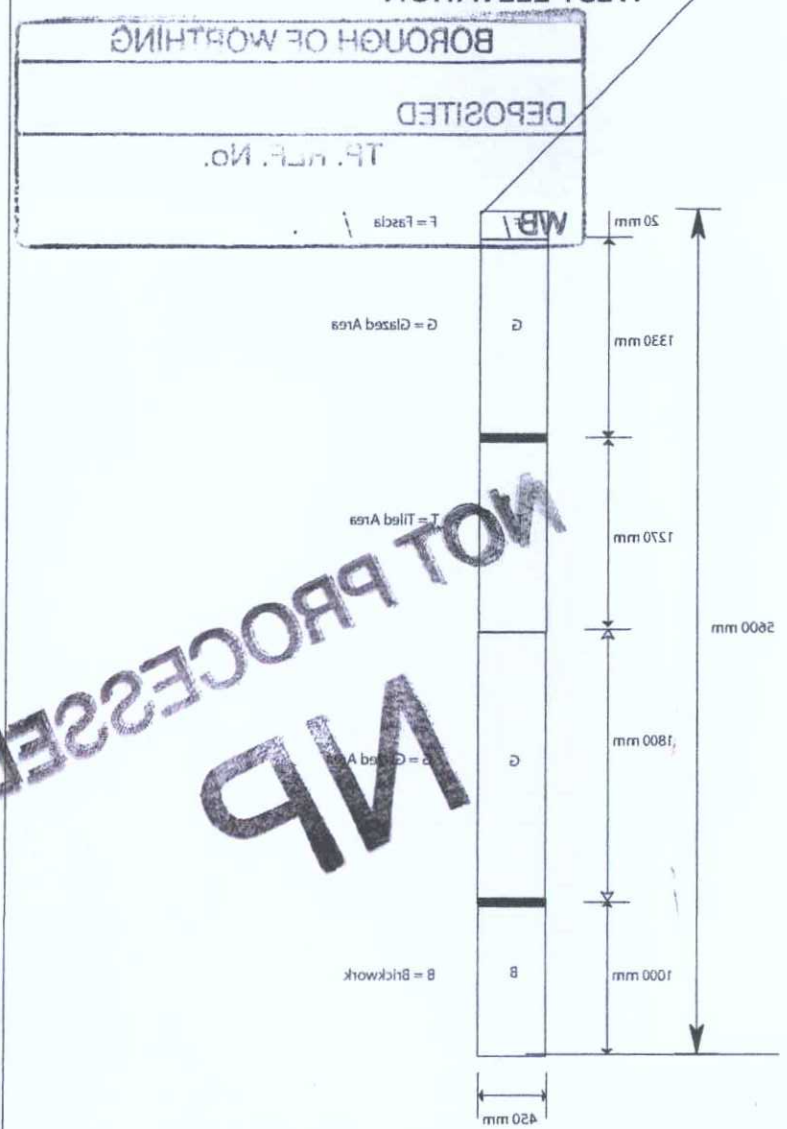

NOT PROCESSED
NP

NORTH ELEVATION

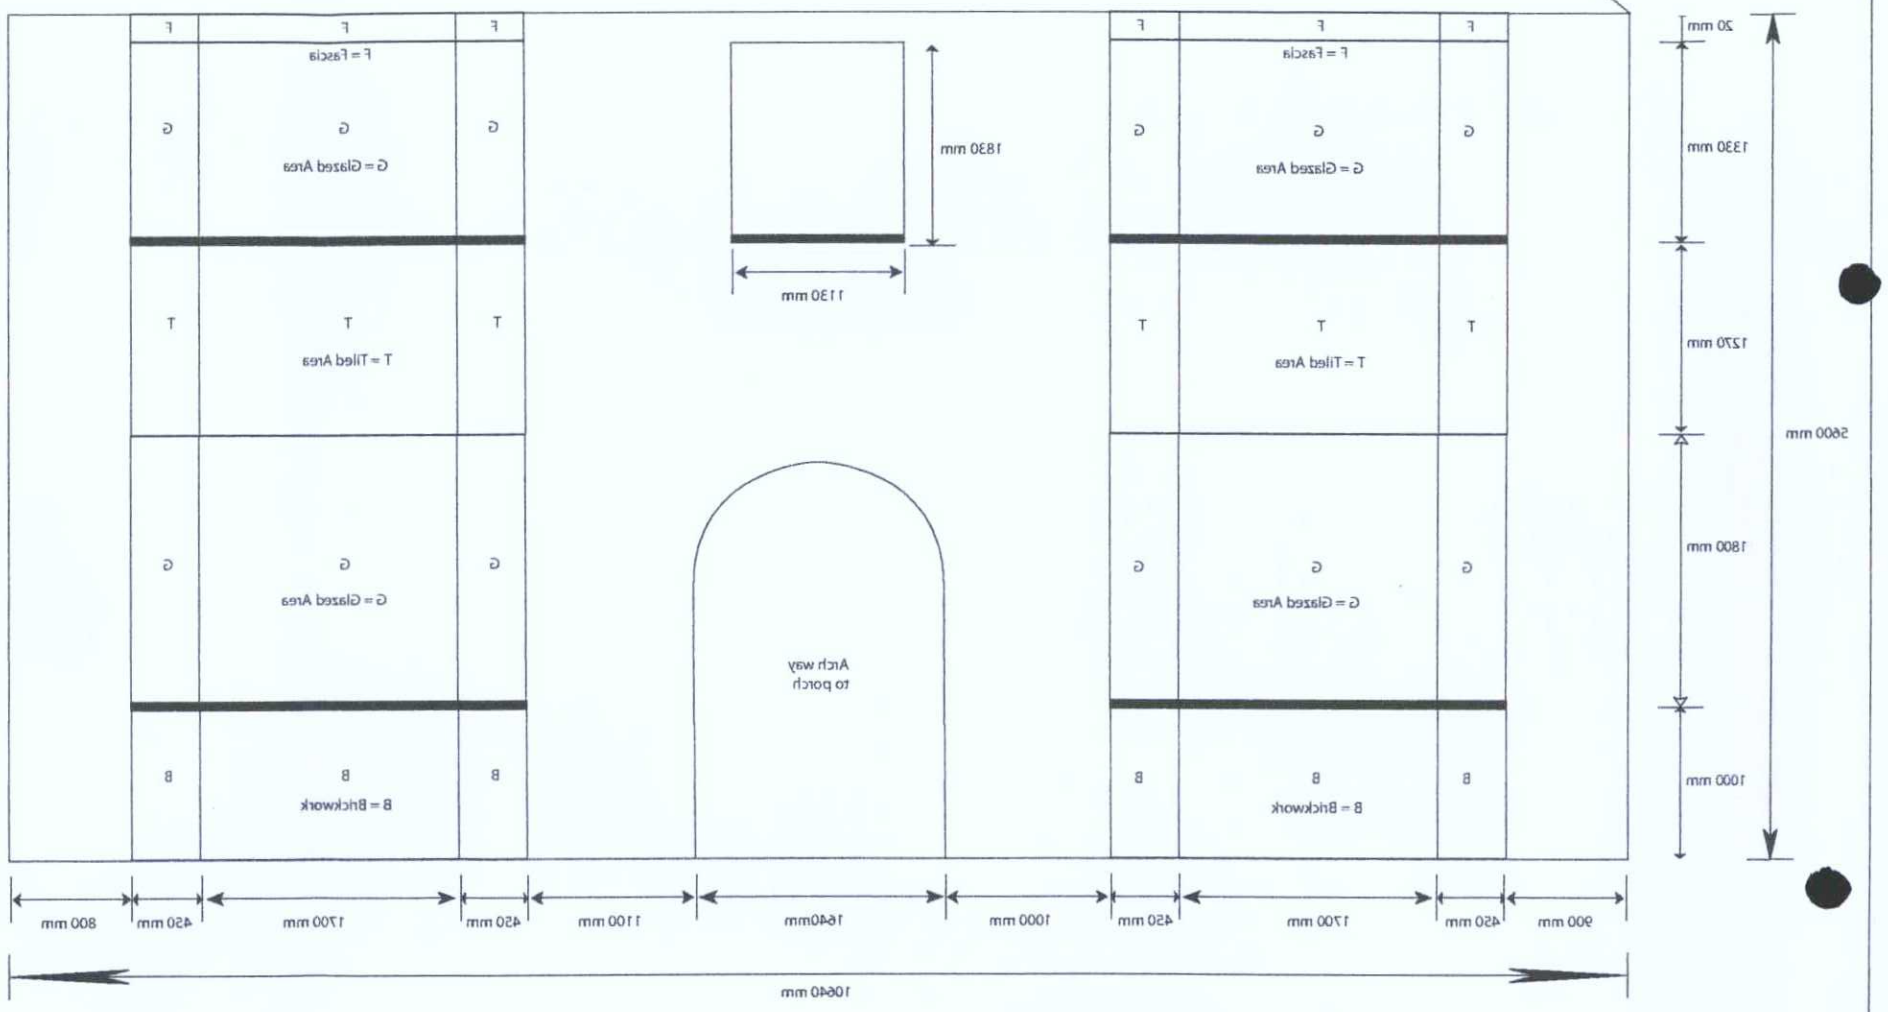

BIRDS EYE VIEW

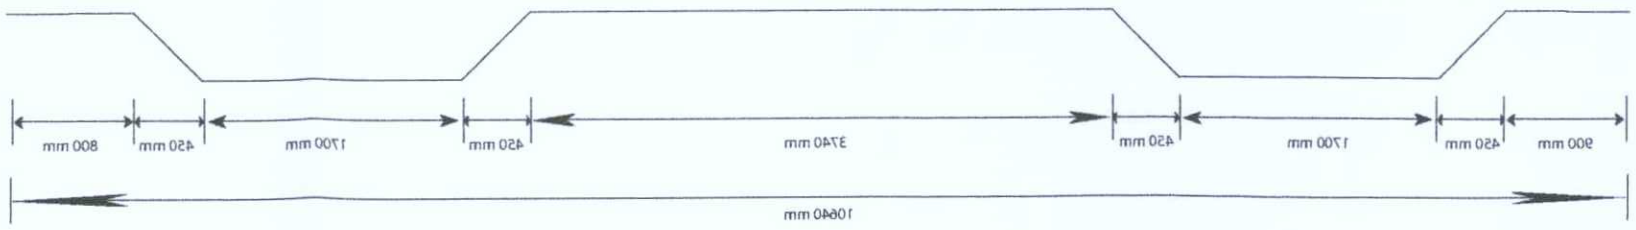

PROJECT: 14 ARUNDEL ROAD WORTHING, WEST SUSSEX, BN13 3EG		
TITLE: WORTHING DISTRICT COUNCIL PLANNING APPLICATION REPLACEMENT OF EXISTING WALL		
BY: NAK	CHK:	DATE: 12/11/2007
SCALES: 1:50 (All measurements shown in MM)		
JOB NO: 1802/W02	DWG NO: 1002	REV: 0