Approved Elevation



Rev D 3no dormers to rear
Rev C Revised rooflight positions 10/4/2015
Rev B Rear Dormer removed 1/03/2015
22/01/2015
A Revised dormer & additional rooflights to rear elevation

Proposed front elevation – east

Proposed front and rear elevations – east and west



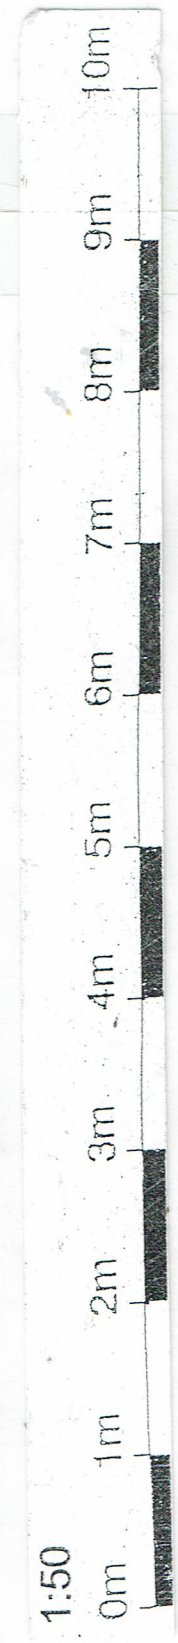

Proposed rear elevation – west

Revision	date
Project	Roof conversion at
Address	1 Highview Sompting West Sussex
date	Oct 2014 scale 1:50
drg no.	RFA 14/313/06 size A3
client	Mr & Mrs Bland

Roger Fagg Architect Ltd
14c Fourth Avenue
Hove
East Sussex BN3 2PH
01273 205611
07809 272534
rfa@sky.com