

Proposed Plan

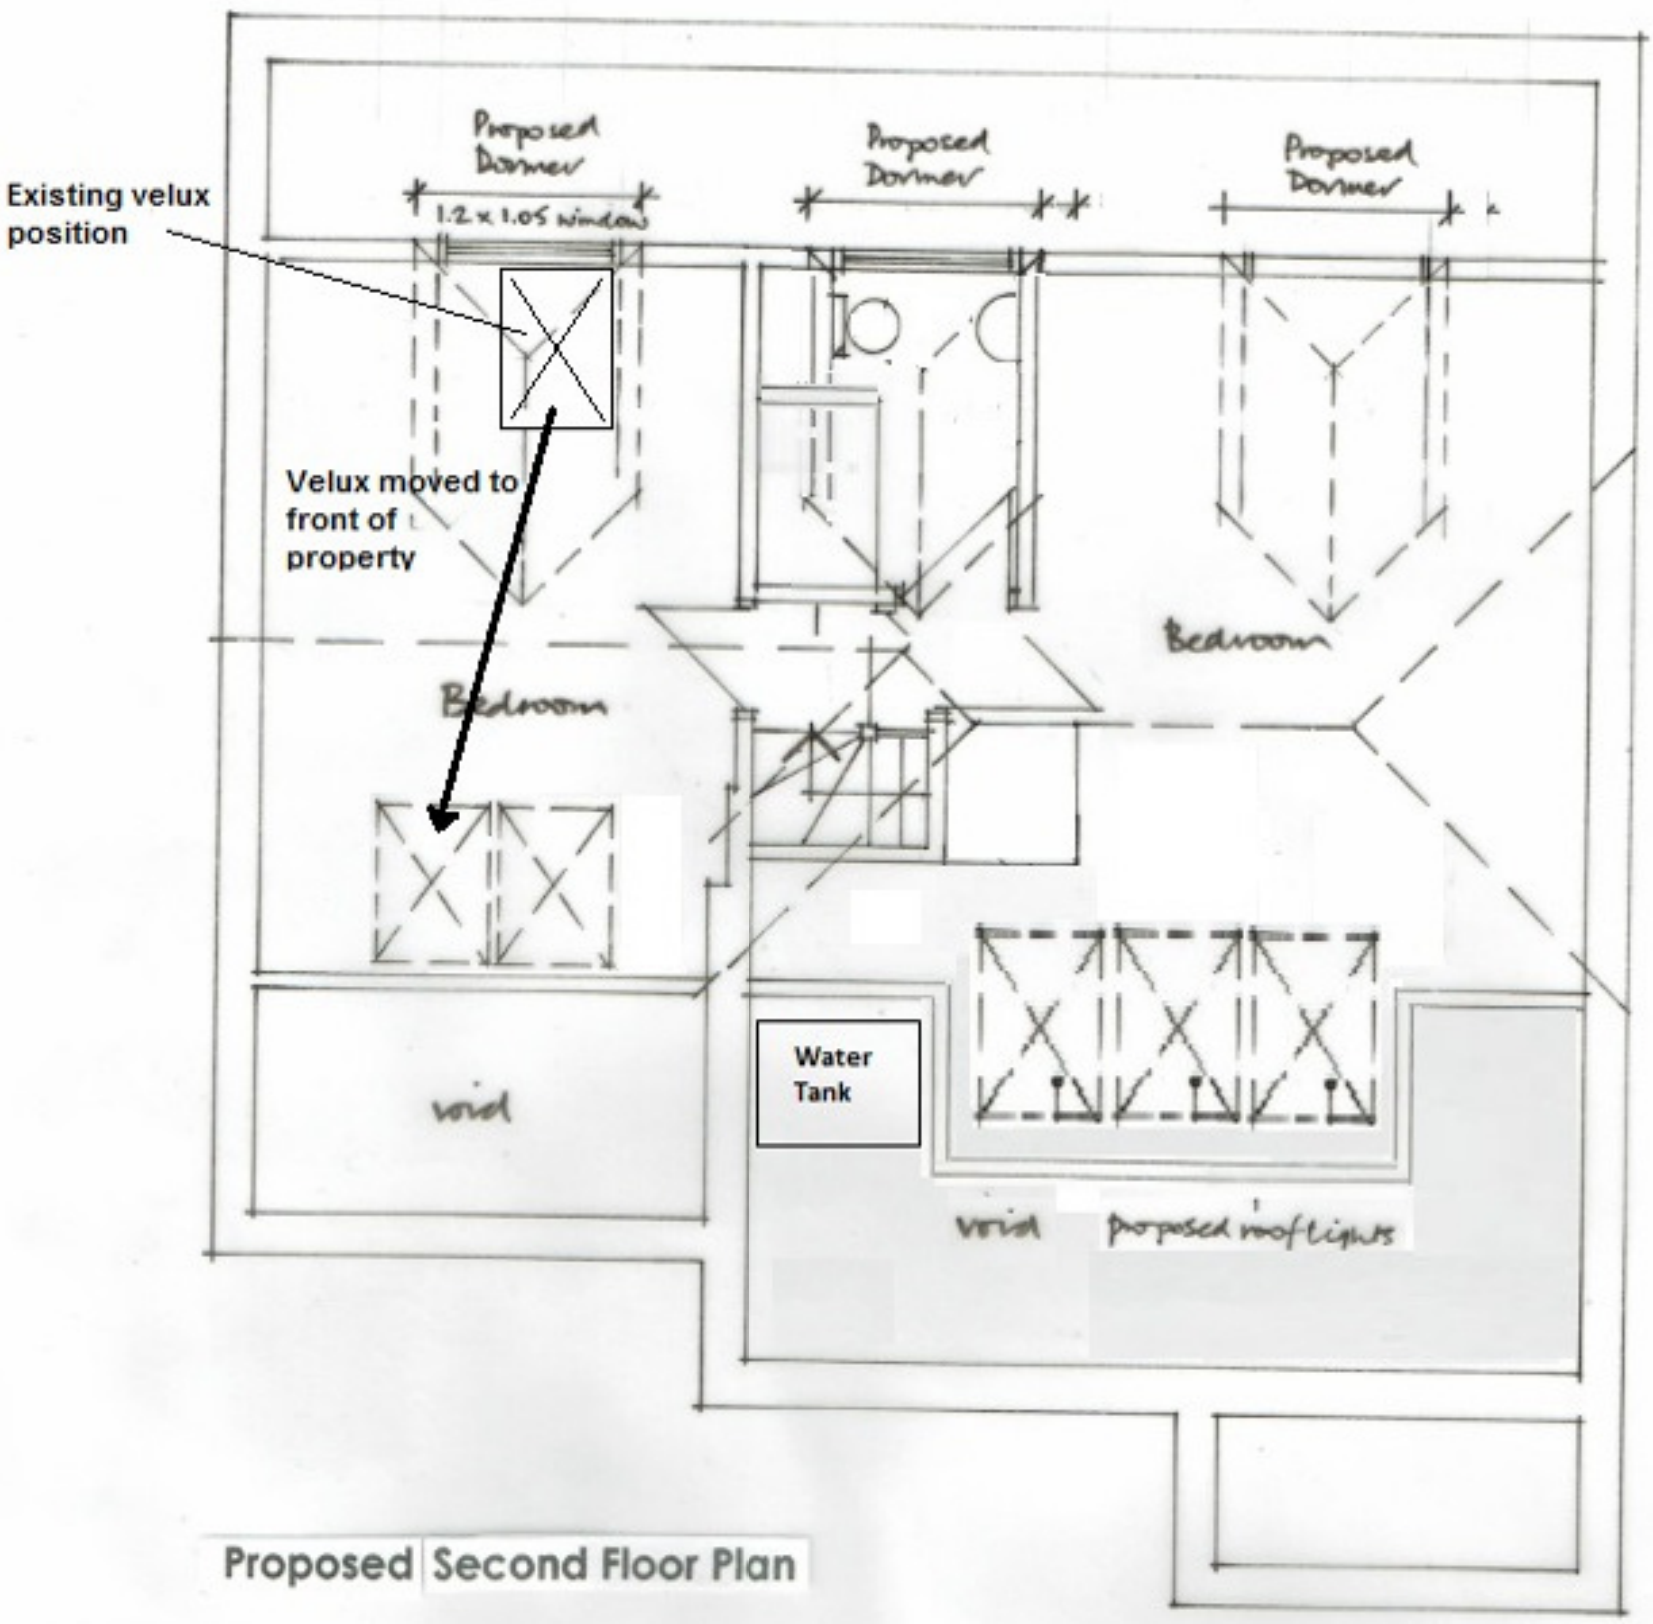

Proposed Second Floor Plan

Revision date

Project **Roof conversion incorporating 3no. rear dormers to rear elevation at**

Address **1 Highview Sompting West Sussex**

date **Dec 2016** scale **1:50**

drg no. **RFA 14/313/14** sheet size **A3**

rev2

client **Mr & Mrs Bland**

Proposed Second Floor Plan

Roger Fagg Architect Ltd
14c Fourth Avenue
Hove
East Sussex BN3 2PH

01273 205611
07809 272534

rfa@sky.com