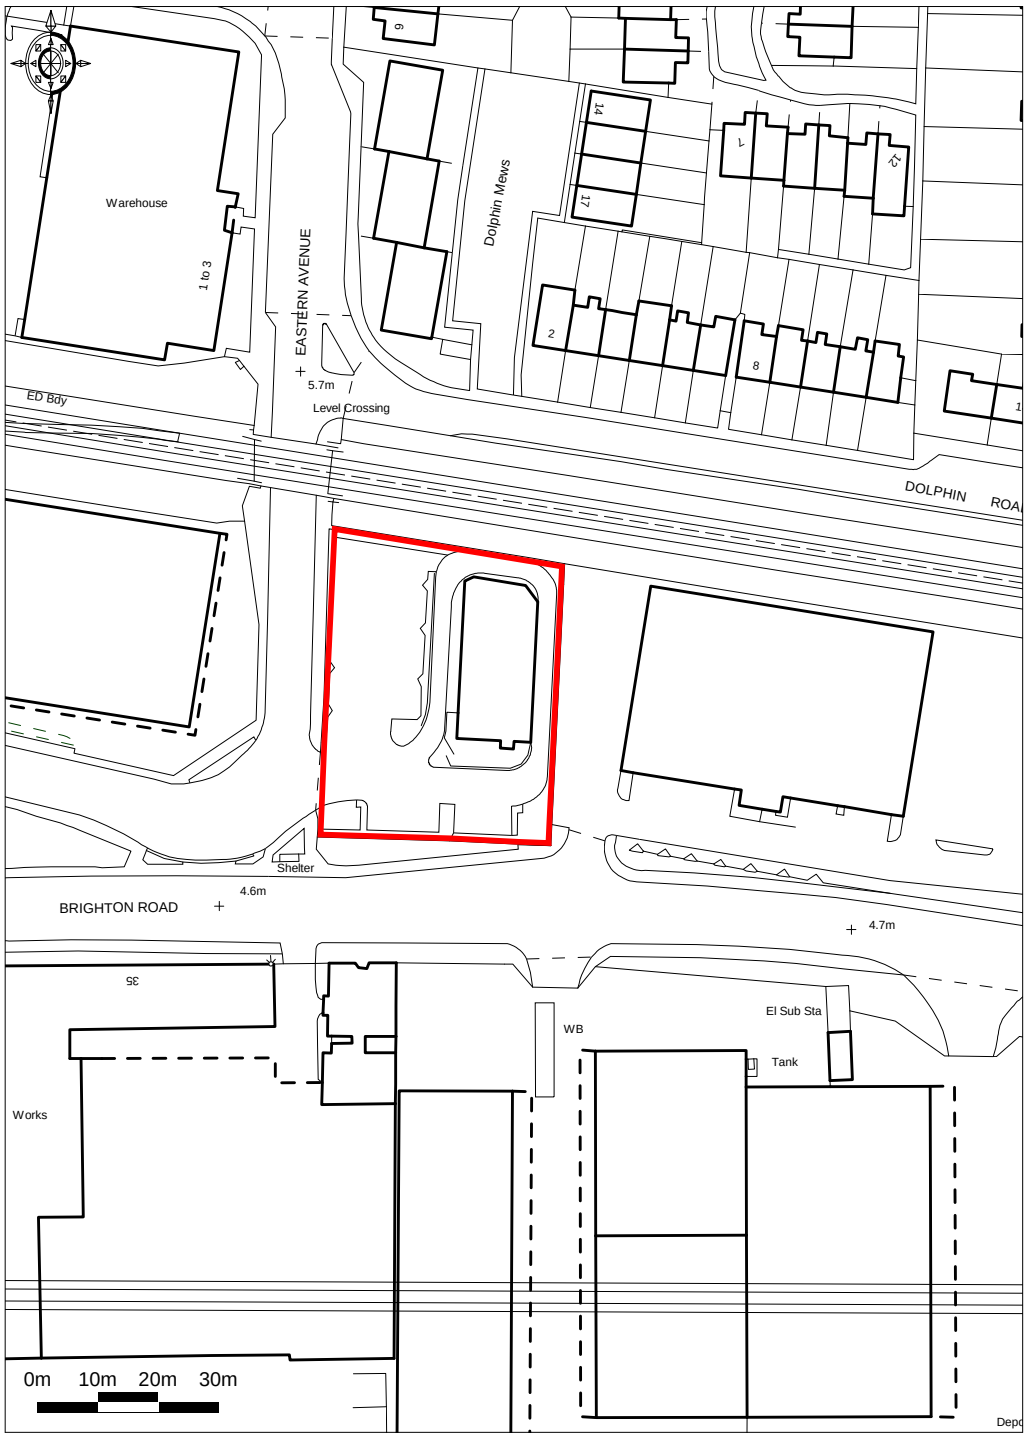

Ordnance Survey © Crown Copyright 2010. All rights reserved.
Licence number 100020449. Plotted Scale - **1:1250**

Promap®

SAVHD01 - Site Location Plan
McDonalds Restaurant, Eastern Ave, Shoreham on Sea