
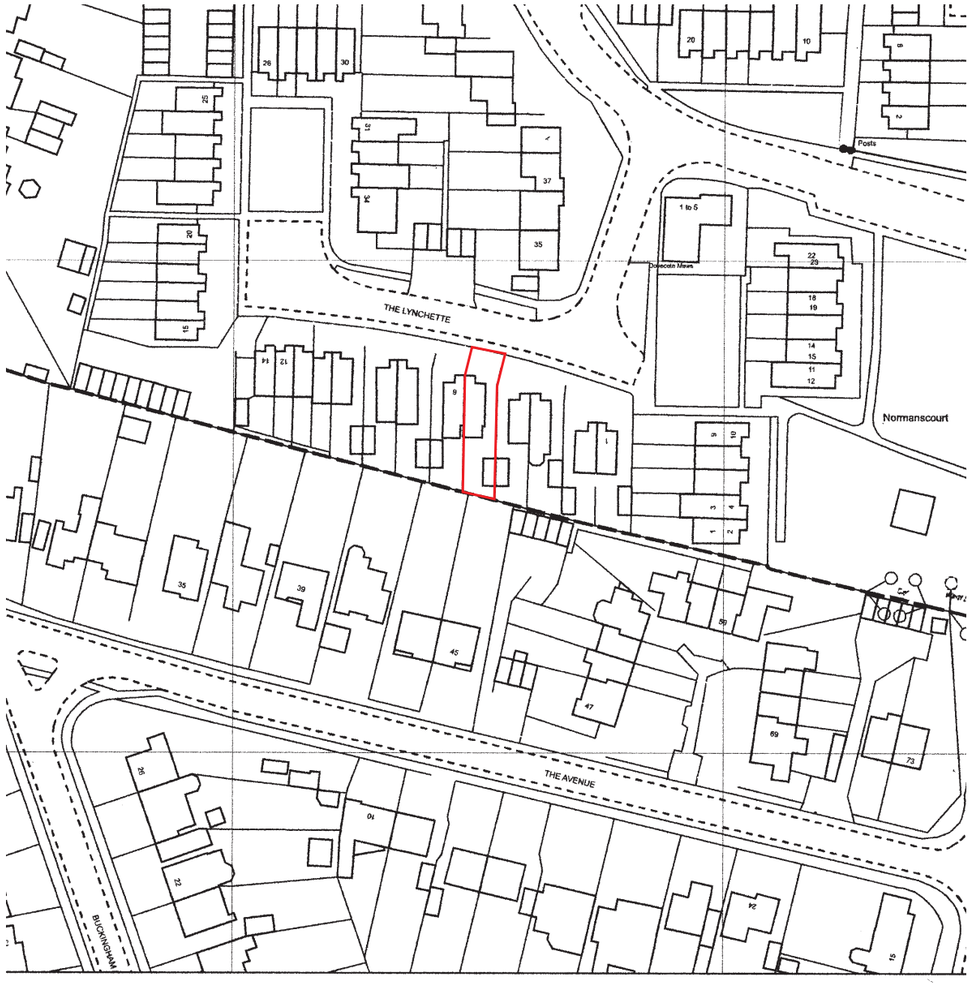


SITE LOCATION PLAN SCALE 1:1250

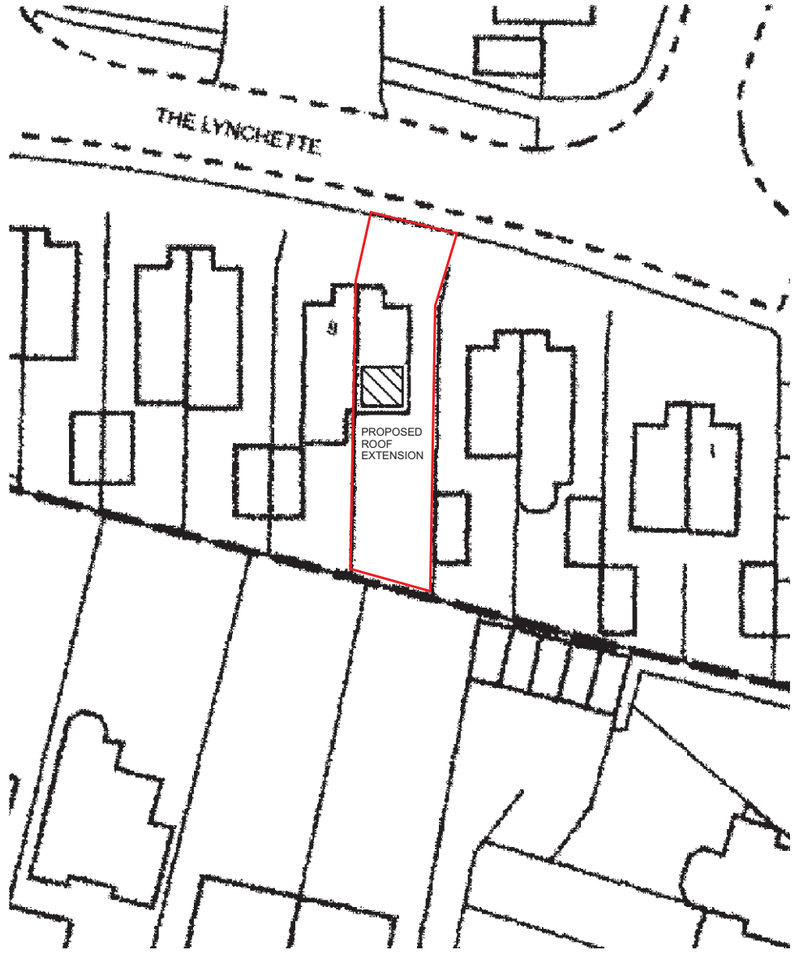

BLOCK PLAN SCALE 1:500

DRAWING SCALE 1:1250

0 10 20 30 40 50 60

0 10 20 30 40 50 60

DRAWING SCALE 1:500

PAPER SIZE A3

Client MR & MRS GEORGE 5 THE LYNCHETTS SHOREHAM BN43 5GZ	DrawingTitle **SITE LOCATION PLAN** **BLOCK PLAN**			
Job Title PROPOSED ROOF EXTENSION	Job Number 15530	Date 17.02.16	Drawing Number **22**	
	Scale 1 : 1250 1 : 500	Revision		

P A G E
PARTNERSHIP
18 Middleton Avenue Hove Sussex BN3 4PJ
Tel/fx: 01273 424888 pagpar@postmaster.co.uk