

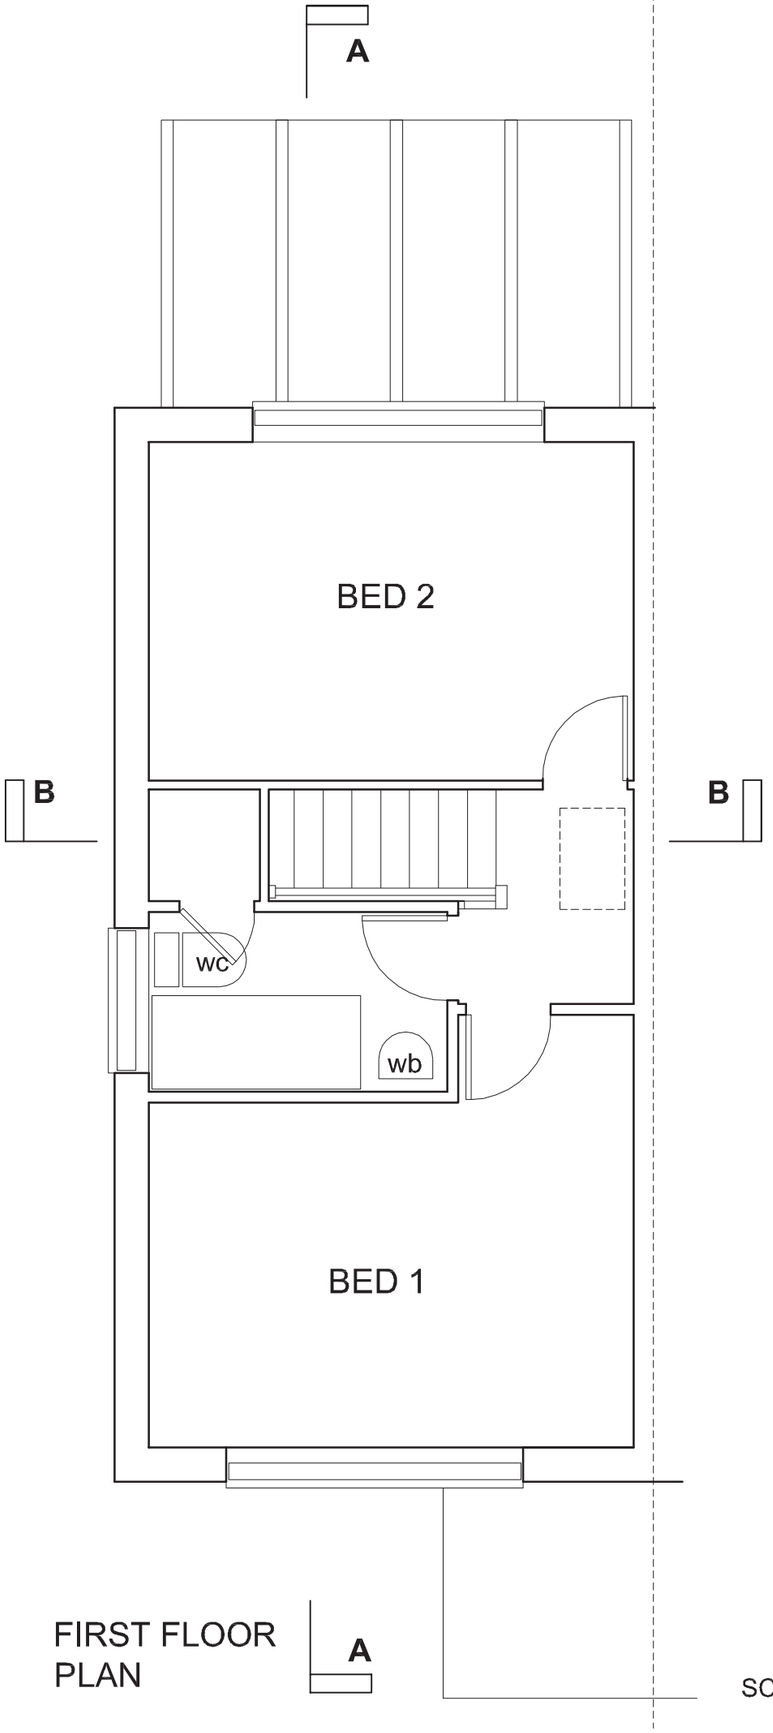


FIRST FLOOR PLAN


SCALE 1 to 50

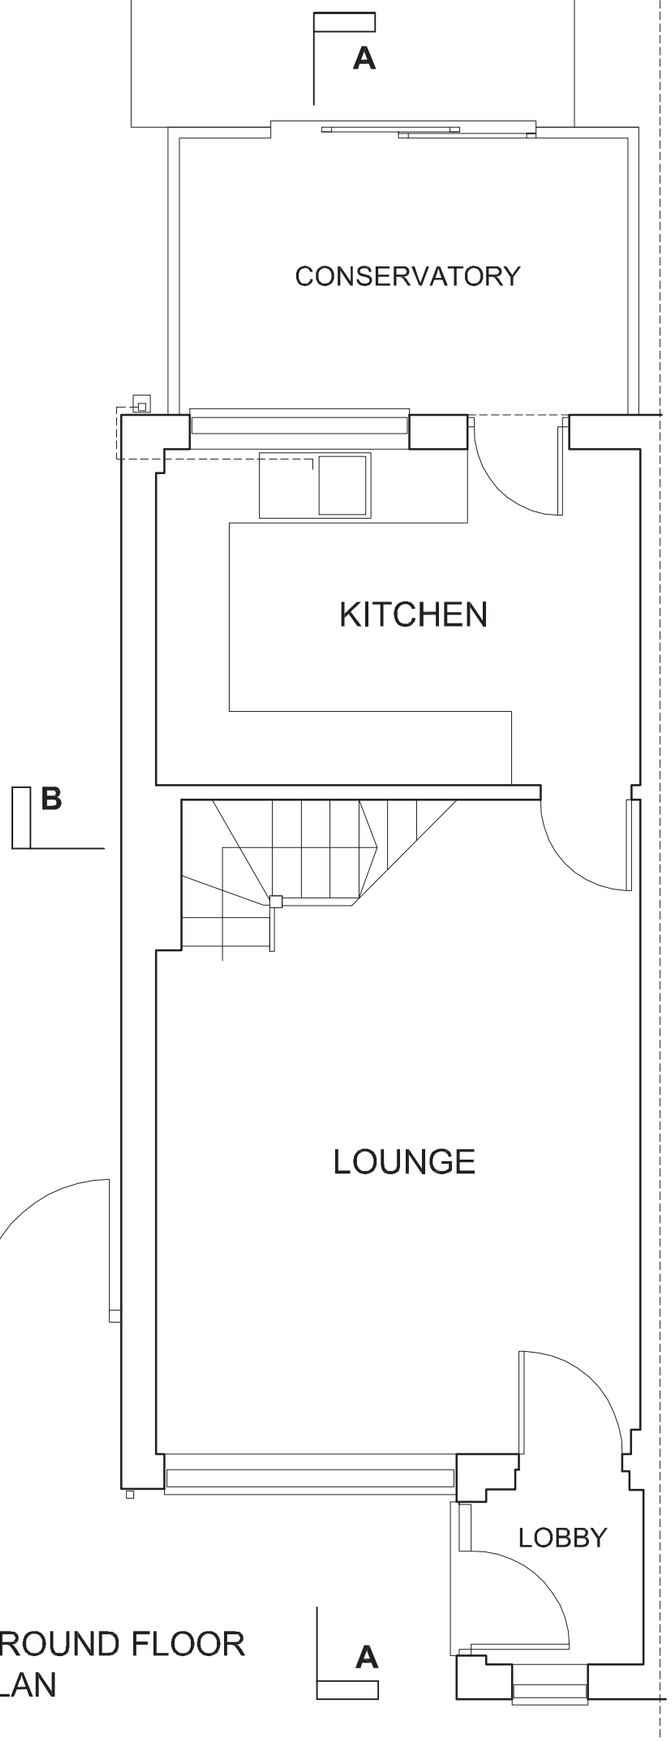

GROUND FLOOR PLAN

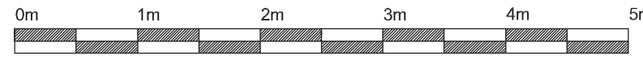

SCALE 1 to 50

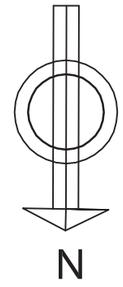

PAPER SIZE A3

.

P A G E

P A R T N E R S H I P

18 Middleton Avenue Hove Sussex BN3 4PJ

Tel/Fx 01273 424888 pagpar@pagepartnership.net

Client

Mr & Mrs George
5 The Lynchetts
Shoreham-by-Sea
BN43 5GZ

Job Title

PROPOSED LOFT EXTENSION

Drawing Title

BUILDING AS EXISTING
Ground Floor Plan
First Floor Plan

Job Number	Scale
15530	1 : 50

Drawing Number

17

Date	Revision
08.02.16	.