C7 Architects LLP
The Studio, Rear of
27 The High Street
Godalming, Surrey
GU7 1AU

NOTES:

All drawings to be read in conjunction with all other drawings as noted on issue sheet.

Extent of ownership indicated thus:

Adjoining land in clients ownership indicated thus (where applicable):

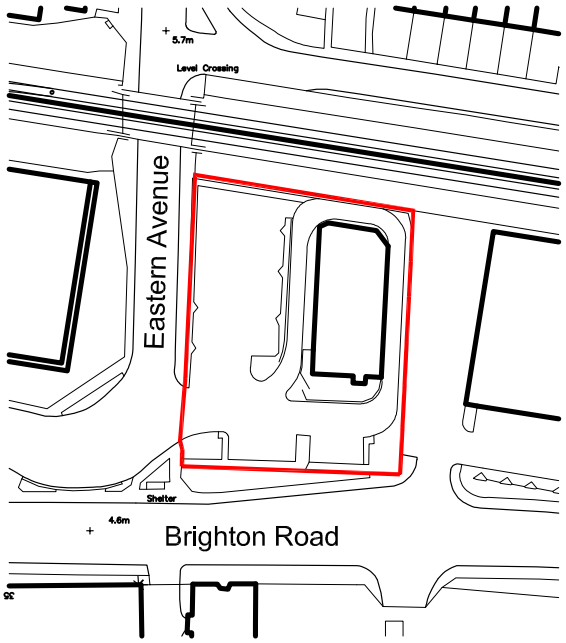

© Crown Copyright 2009. All rights reserved. Licence number 100020449

Location Plan

Scale 1:1250

0 25m 50m 75m 100m

REV.	DATE	DRAWING REVISIONS	BY	CHECKED
A	18-11-10	First Issue	SS	PF

This drawing has been reviewed and signed off by McDonald's Restaurants Ltd any errors, changes or discrepancies should be reported to the McDonald's project manager and designers prior to commencing work on site

Name (PM): Date:

Signature:

GENERAL NOTES:
All works are to be undertaken in accordance with the Building Regulations and the latest British Standards.
All proprietary materials and products are to be used strictly in accordance with the manufacturers recommendations.
All dimensions to be checked on site prior to construction.

PROPOSED DEVELOPMENT AT: Eastern Avenue, Shoreham, BN43 6PW

STORE No:- 1256

ON BEHALF OF:- McDonald's Restaurants Ltd

DRAWING TITLE:- Location Plan

DRAWN BY	CHECKED BY	DRAWING No.	REV No.
SS	PF	0912-1256-01	A
SCALE & SIZE: 1:1250@A4	DATE: 11-11-10		

C7 Architects LLP
The Studio, Rear of
27 The High Street
Godalming, Surrey
GU7 1AU