

0m 1m 2m 3m 4m 5m

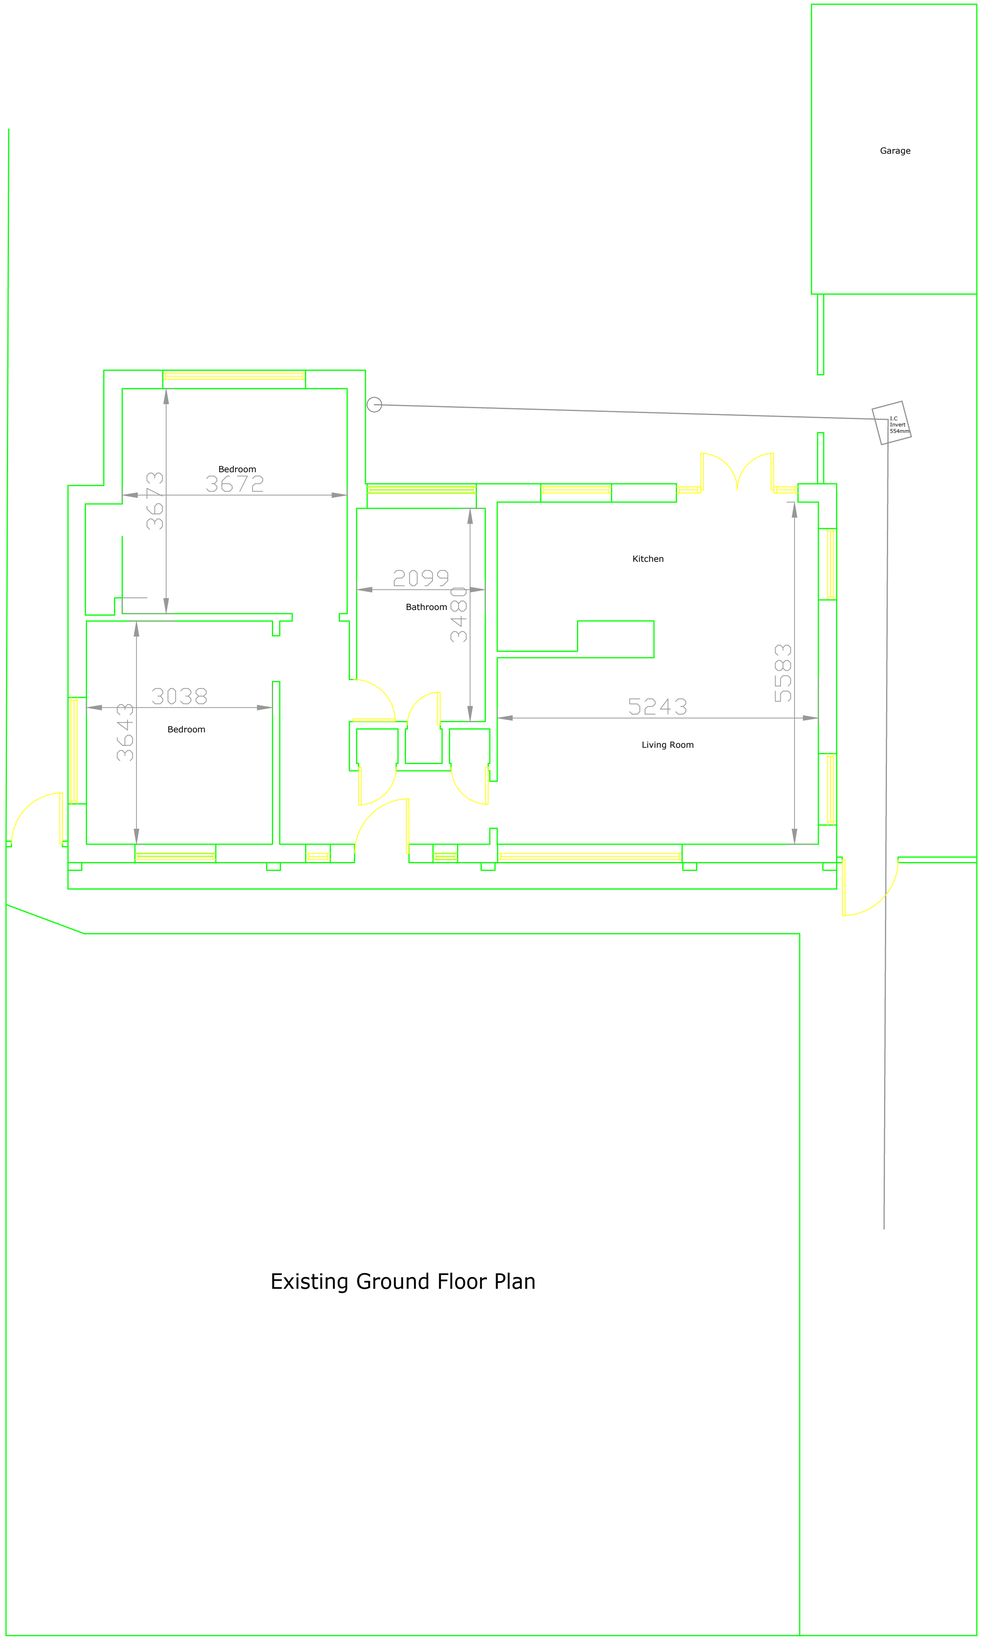

Existing Ground Floor Plan

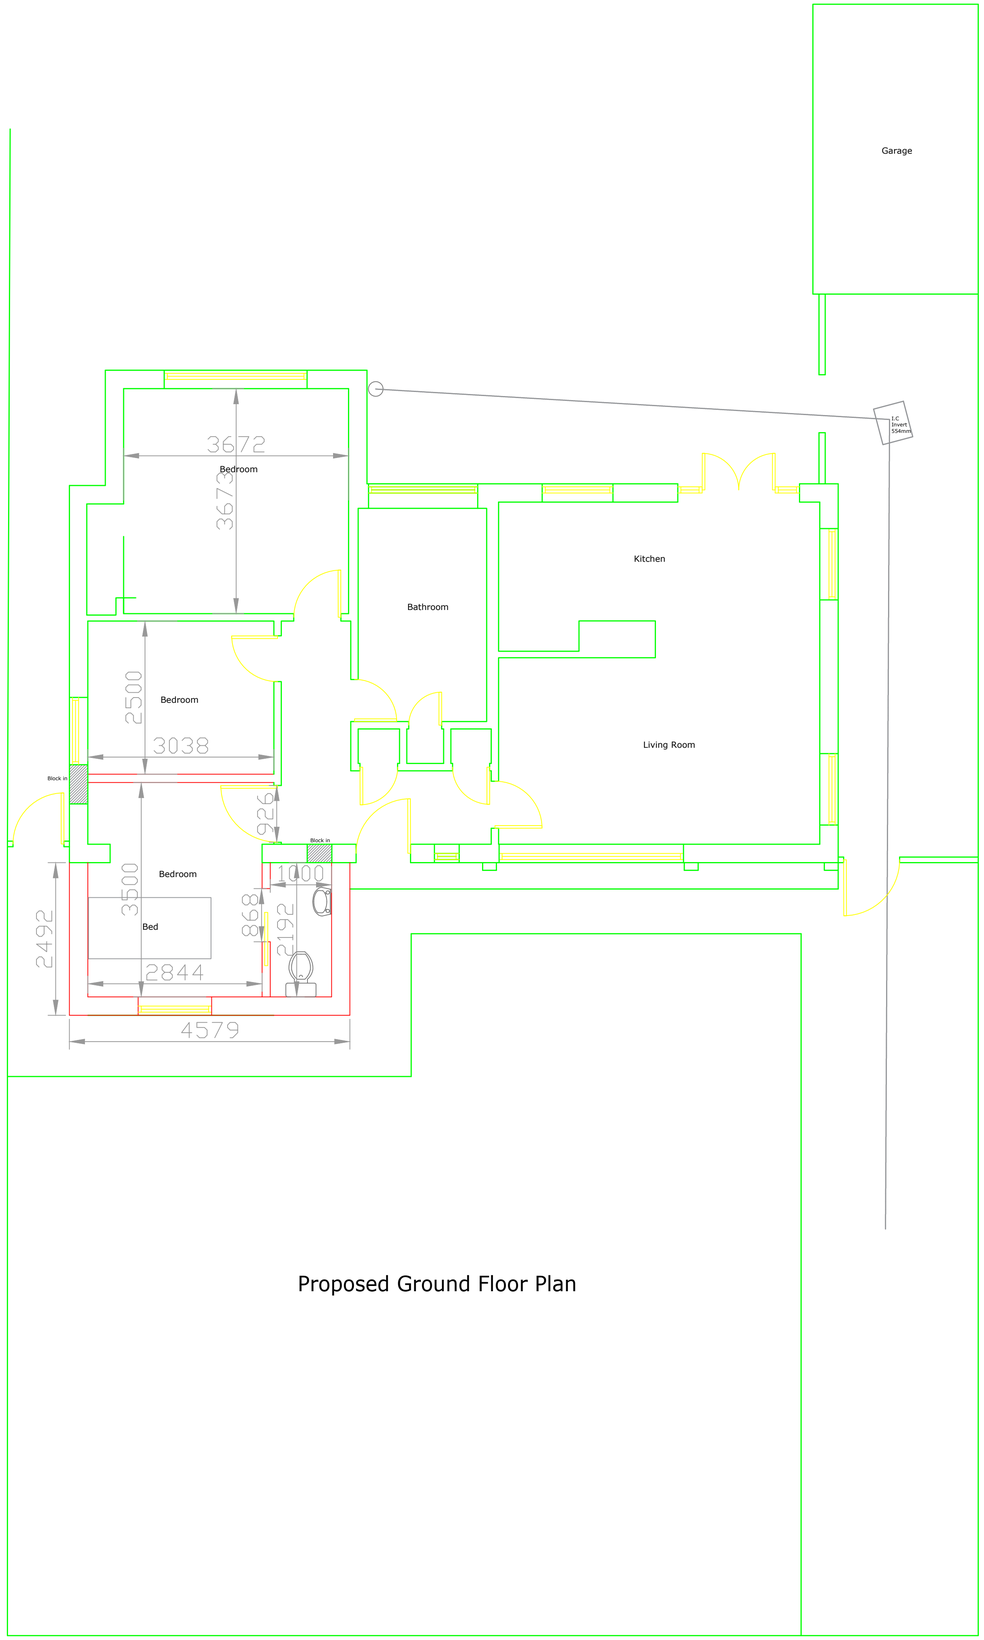

Proposed Ground Floor Plan

NOTES:

1. All dimensions are in mm and must be checked on site.
2. Drawings are to be read in conjunction with accompanying documents.
3. Any errors or inaccuracies should be brought to the attention of Amber Living.

Revision	Description	By	Date

Contact Information

Unit 3, Tungsten Building, George Street,
Portslade, Brighton, BN41 1RA

Tel: 01273 410836
Email: michael@amberliving.co.uk

living independently amber

CIAT CHARTERED PRACTICE

RICS

Client Name: Mr & Mrs Parmenter

Address: 94 Cleveland Road, Worthing, BN13 2HE

Drawing Title: Existing & Proposed Floor Plans

Drawing Reference: mb/01/cleveland road 94

Date: 17/04/23

Scale	Paper	Drawn By	Revision	Direction
1: 50	A1	MB		