



ADUR & WORTHING
PLANNING SERVICES
PLAN AWDM/0254/15
DATE VALID - 5 MAR 2015

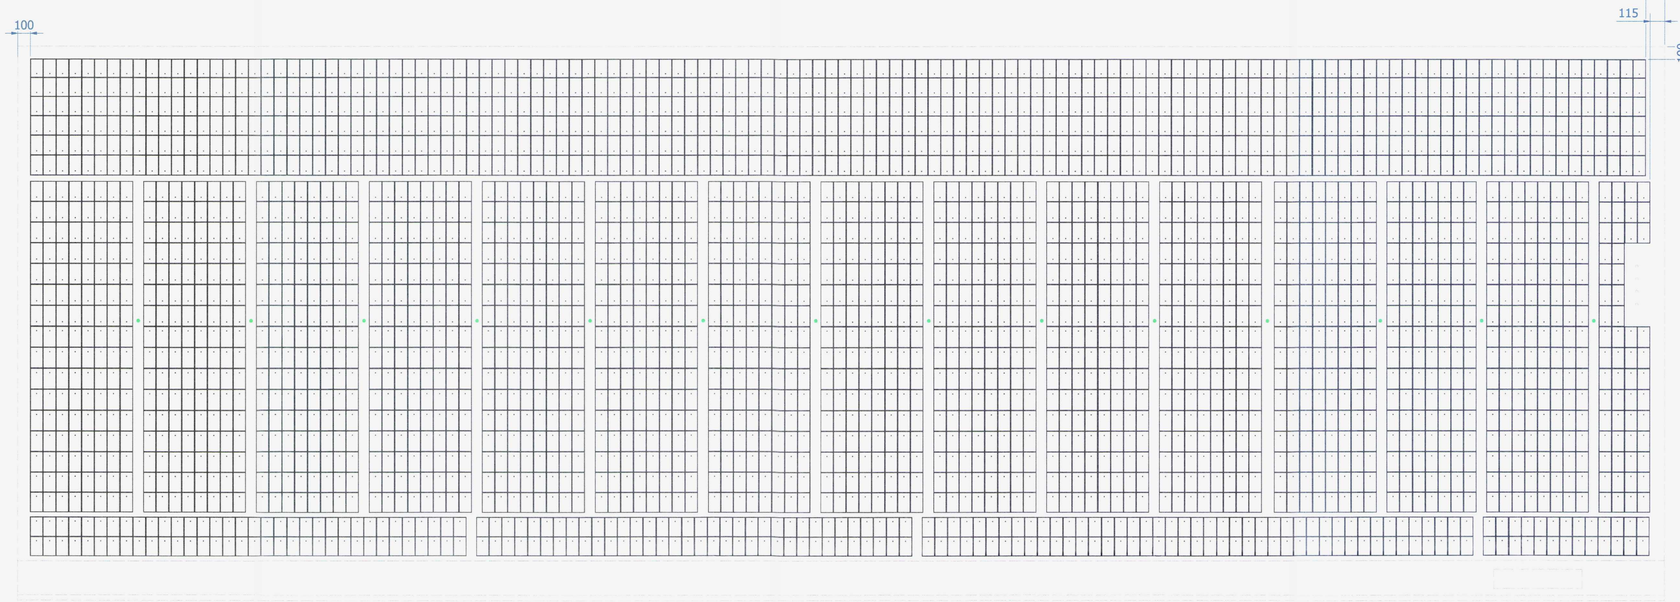

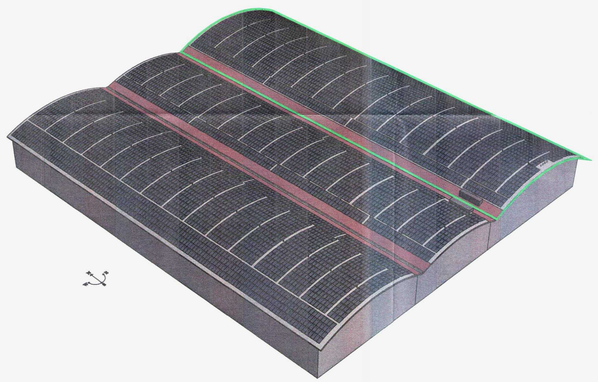

Rev	Discription	Date
C	Adjustments Lifeline	22/01/2015
B	Redesign stability - 3m	15/01/2015
A	Design	12/12/2014

REVISION HISTORY

Total kWp: 723.18 kWp	Panel type: 255 Wp	Number of panels: 2836
Designed by: DimiD	Assignment: PerPetum Sun Ltd, Fairbourne Drive, Atterbury, MK10 9RG	Site adress: Parker Steel, Basin Road South, Brighton BN41 1WF
Date: 19/12/2014		
Format: A1		
Scale: 1:200		

PerPetum
SMART ENERGY SOLUTIONS

PerPetum Energy bvba
Poortakkerstraat 102
9051 St.-Denijs-Westrem

Roof Plan
Parker Steel - Shoreham

Project number	Drawing	Rev.
PR001 050.01	0102	C