



ADUR & WORTHING
PLANNING SERVICES
PLAN | AWDM/ 0253/15
DATE VALID | - 5 MAR 2015

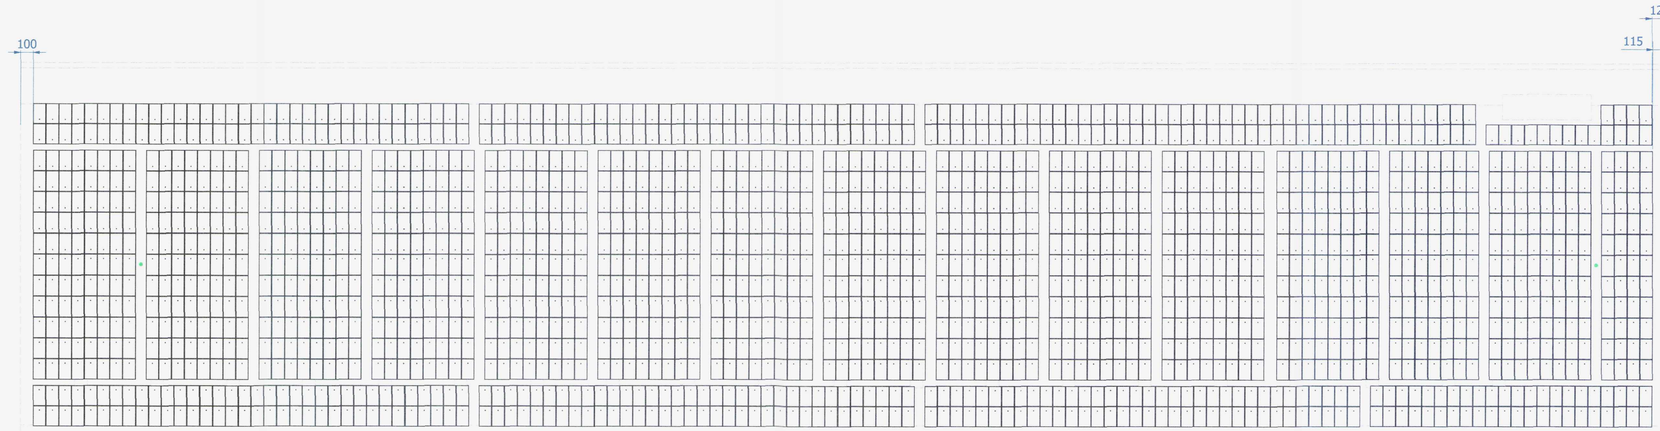

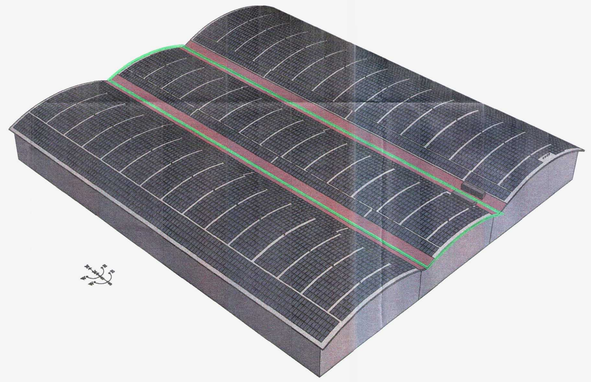

C	Adjustment Lifeline	22/01/2015
B	Redesign stability - 3m	15/01/2015
A	Design	12/12/2014
Rev	Discription	Date

REVISION HISTORY

Total kWp: 446.76 kWp	Panel type: 255 Wp	Number of panels: 1752
Designed by: DimiD	Assignment: PerPetum Sun Ltd Fairbourne Drive Atterbury, MK10 9RG	Site adress: Parker Steel Basin Road South Brighton BN41 1WF
Date: 19/12/2014		
Format: A1 Scale: 1:200		

PerPetum
SMART ENERGY SOLUTIONS
PerPetum Energy bvba
Poortakkerstraat 102
9051 St.-Denijs-Westrem

Roof Plan
Parker Steel - Shoreham

Project number	Drawing	Rev.
PR001 050.01	0103	C