




B (1 : 25)

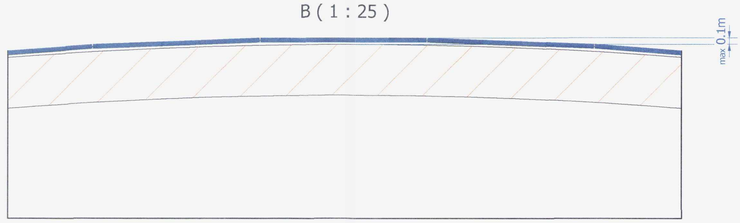

ADUR & WORTHING
PLANNING SERVICES
PLAN 3/WDM/ 0285/15
DATE VALID - 5 MAR 2015

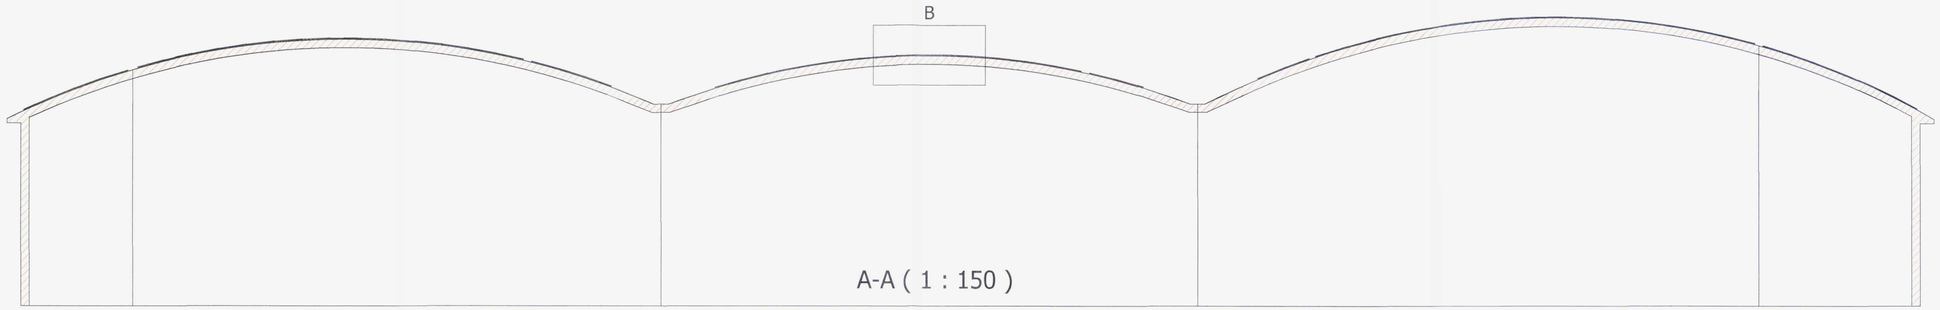

A-A (1 : 150)

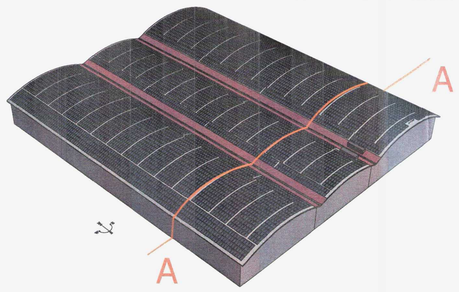

A	Design	19/12/2014
Rev	Discription	Date

REVISION HISTORY

Total kWp: 1803.87 kWp	Panel type: 255 Wp	Number of panels: 7074
Designed by: DimiD	Assignment: PerPetum Sun Ltd Fairbourne Drive Atterbury, MK10 9RG	Site adress: Parker Steel Basin Road South Brighton BN41 1WF
Date: 19/12/2014		
Format: A1 Scale: 1:150		

PerPetum
SMART ENERGY SOLUTIONS

PerPetum Energy bvba
Poortakkerstraat 102
9051 St.-Denijs-Westrem

Detailed Section View
Parker Steel - Shoreham

Project number	Drawing	Rev.
PR001 050.01	0301	A