



Side Elevation - West

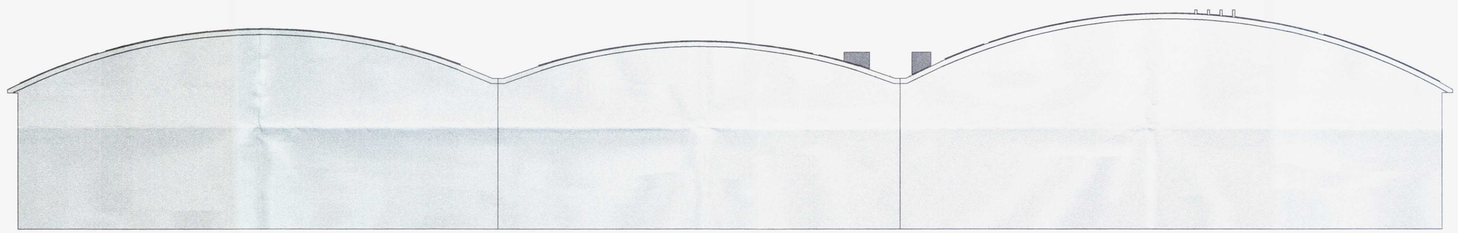

Front Elevation - South

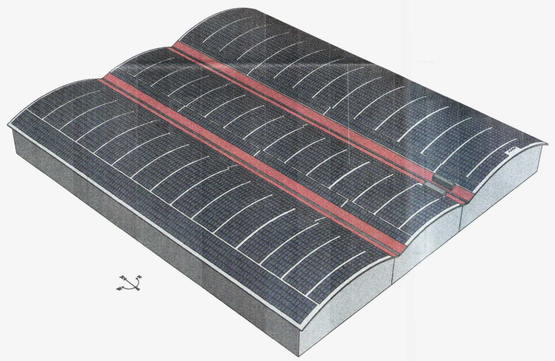

ADUR & WORTHING
PLANNING SERVICES

PLAN	AWDM/ 0234/15
DATE VALID	- 5 MAR 2015

Rev	Discription	Date
A	Design	12/12/2014
	REVISION HISTORY	

Total kWp: 1803.87 kWp	Panel type: 255 Wp	Number of panels: 7074
Designed by: DimiD	Assignment: PerPetum Sun Ltd Fairbourne Drive Atterbury, MK10 9RG	Site adress: Parker Steel Basin Road South Brighton BN41 1WF
Date: 19/12/2014		
Format: A1		
Scale: 1:200		

PerPetum
SMART ENERGY SOLUTIONS

PerPetum Energy bvba
Poortakkerstraat 102
9051 St.-Denijs-Westrem

Building Elevations
Parker Steel - Shoreham

Project number	Drawing	Rev.
PR001 050.01	0201	A