
Only figured dimensions are to be used. All dimensions to be checked on site.

Please note: Refer to 'type' of drawing below; planning drawings should only be treated as such.

Notes

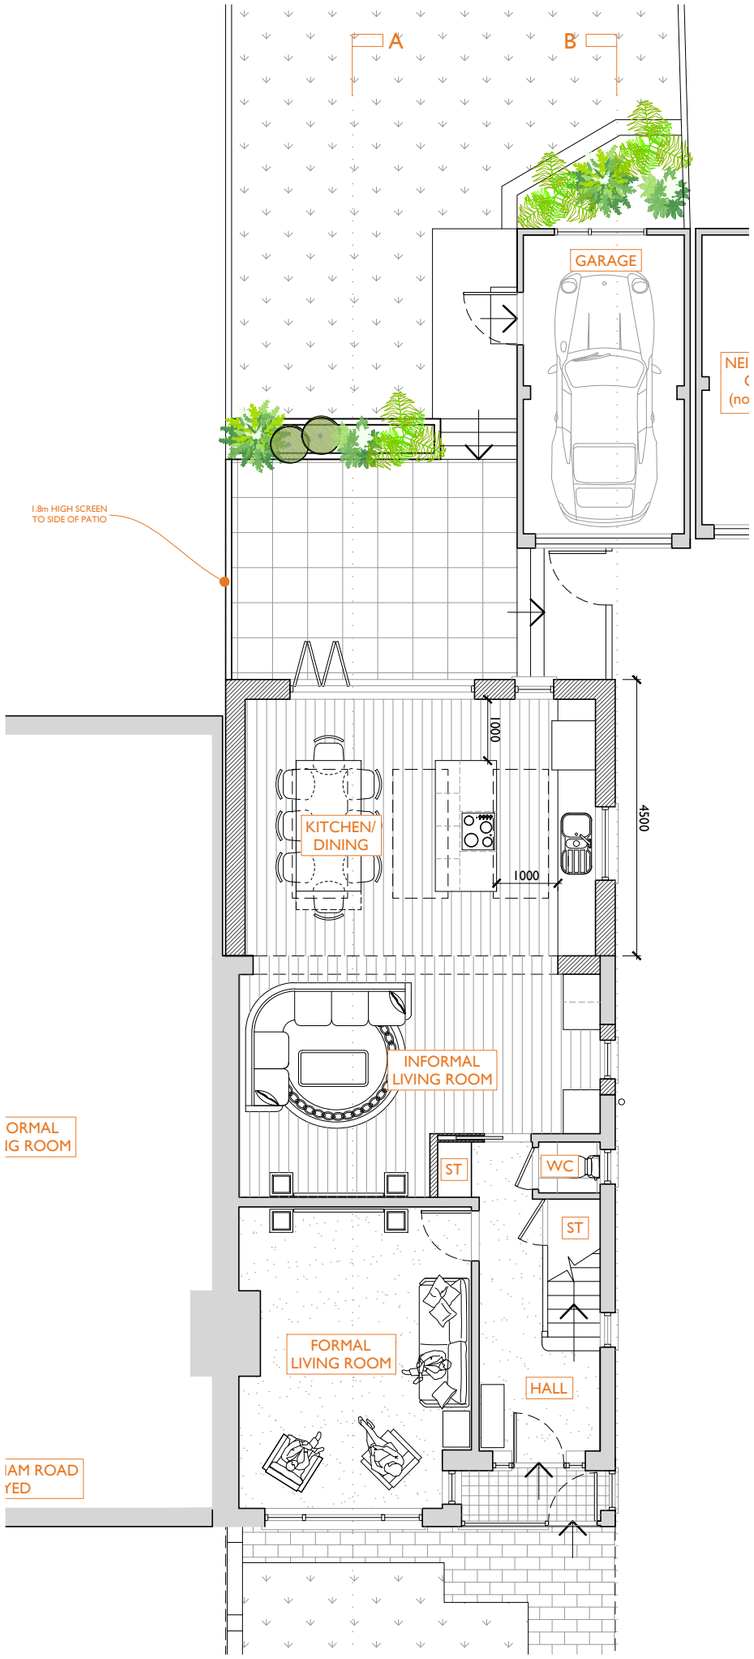


+00 Proposed - Ground floor plan - scale 1:100 at A3

Scale in Metres

0 1 2 3 4 5

N

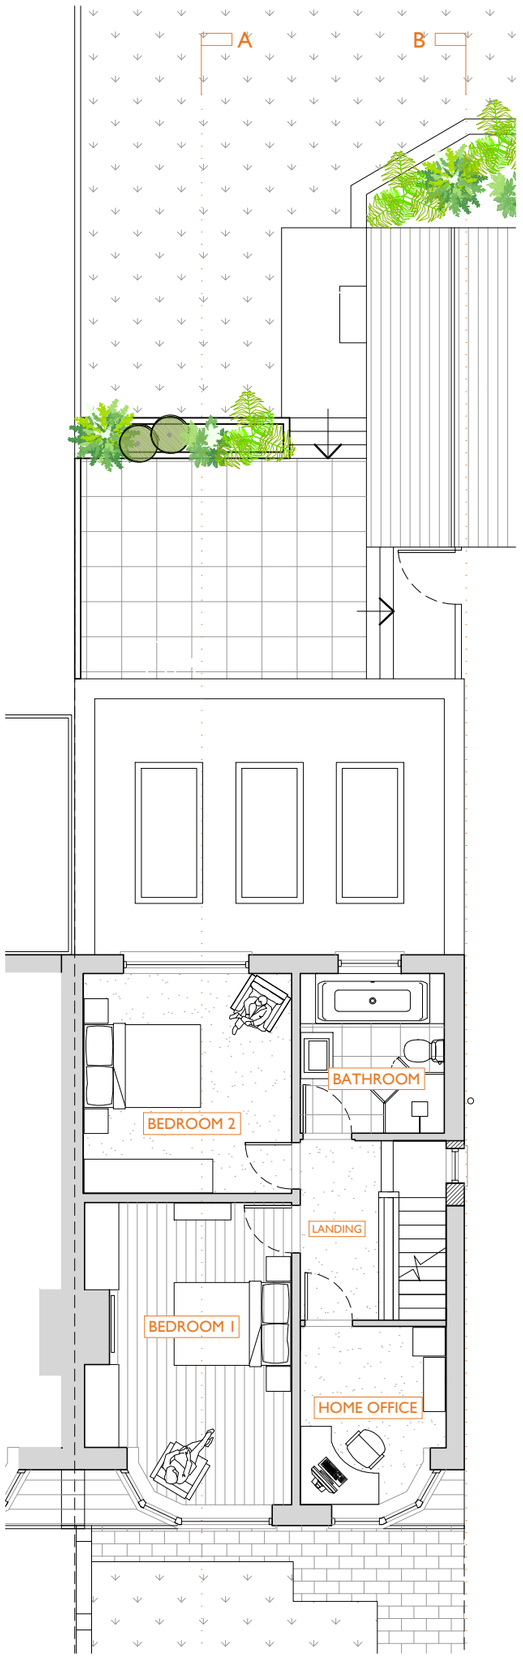


+01 Proposed - First floor plan - scale 1:100 at A3

Scale in Metres

0 1 2 3 4 5

N

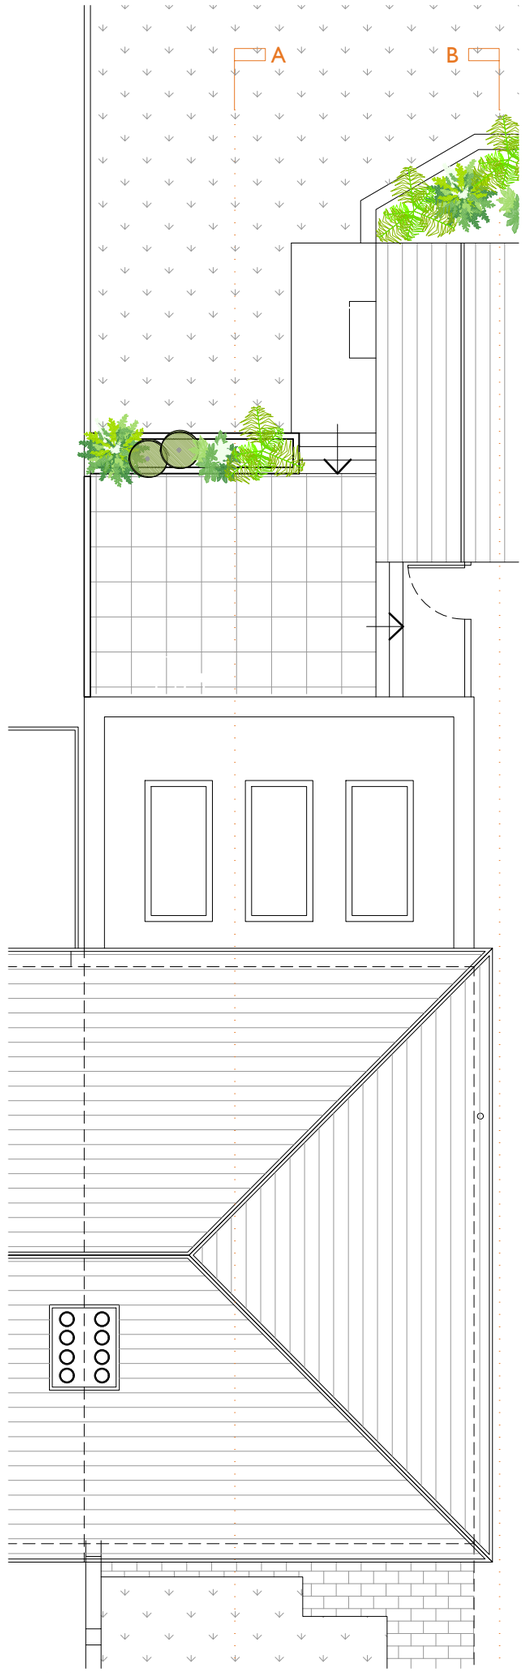

+02 Proposed - Roof plan - scale 1:100 at A3

Scale in Metres

0 1 2 3 4 5

N



+LP Proposed location plan - scale 1:2500 at A3

Scale in Metres

0 20 50 100 200

N



+BP Proposed block plan - scale 1:1000 at A3

Scale in Metres

0 10 20 30 40 50

Rev A 09.22 Privacy screen added to patio BH

APPLICATION FOR DETAILED

PLANNING CONSENT

LRA LIAM RUSSELL ARCHITECTS

LONDON / BRIGHTON / MANCHESTER

- t +44 (0)845 180 3676 www.liamrussellarchitects.com -

JOB 387 UPPER SHOREHAM ROAD BRIGHTON BN43 5NF	CHECKED LRA
	DRAWN BH
CLIENT MR GROSSMAN	DATE 09.2022
	SCALE 1:100/1000/2500 @ A3
DRAWING PROPOSED GROUND, FIRST FLOOR & ROOF PLANS AND LOCATION & BLOCK PLANS	REVISION A
	NUMBER 1958-PA-010

24 Windlesham Road, Brighton, East Sussex BN1 3AG, UK
t +44 (0)845 180 3676 www.liamrussellarchitects.com
Liam Russell Architects Ltd registered in England and Wales 04758636

DO NOT SCALE FROM THIS DRAWING. THIS DRAWING IS COPYRIGHT ©