

A3 PAPER SIZE



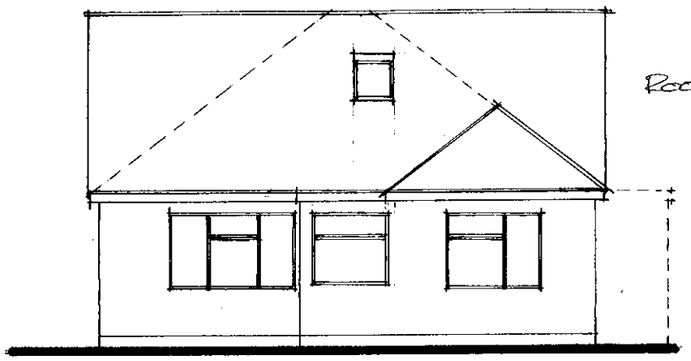


East Elevation

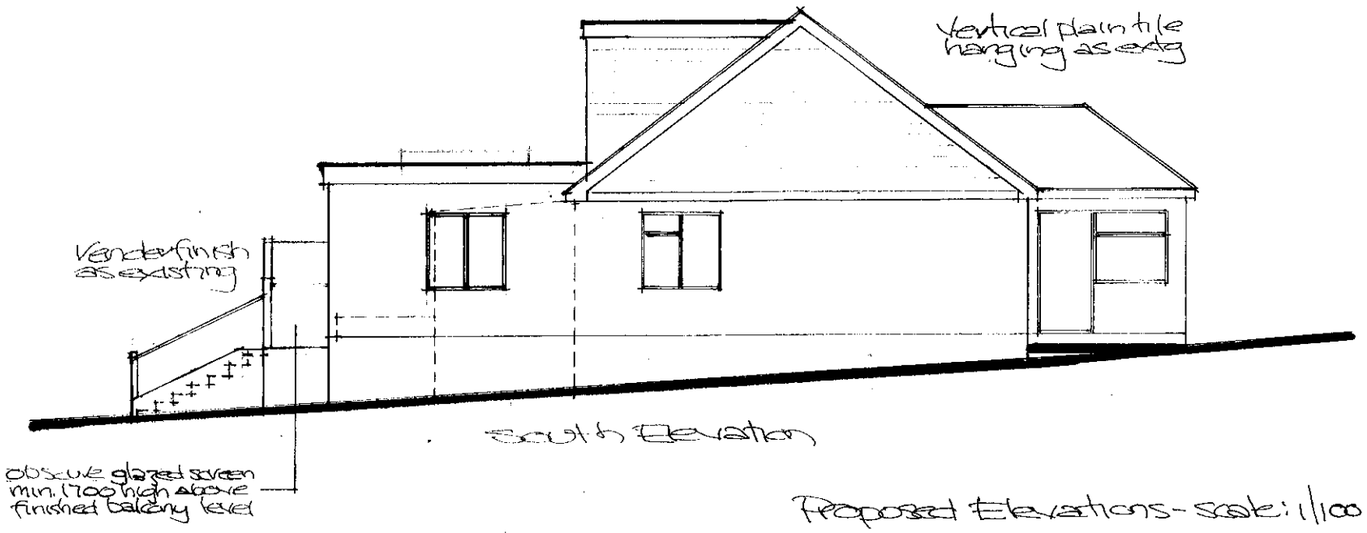


South Elevation

Proposed Elevations - Scale: 1/100

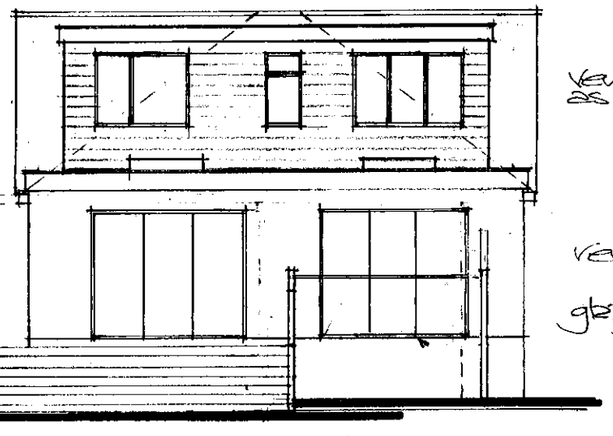



West Elevation

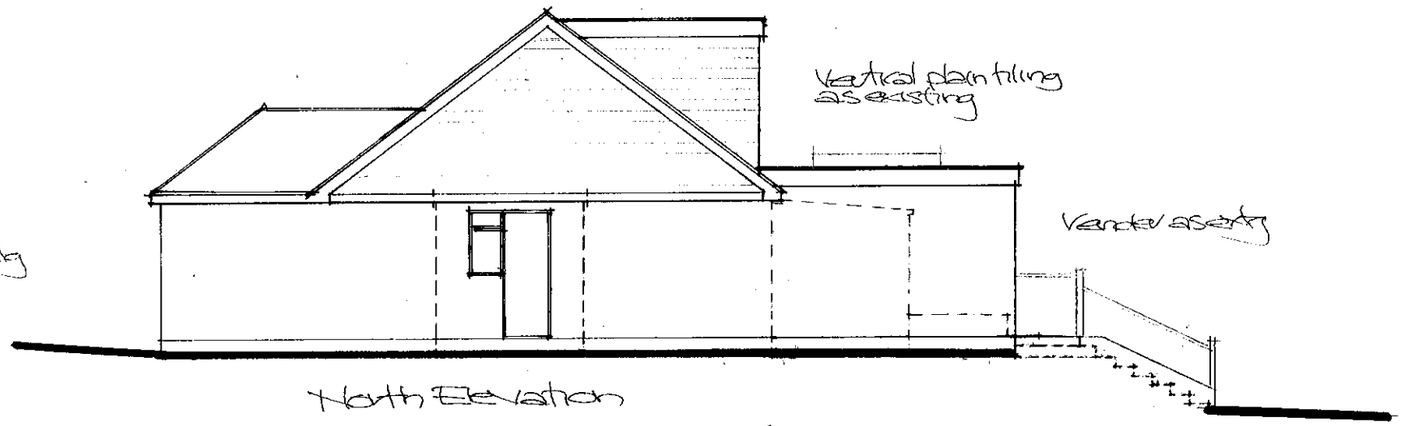


North Elevation

Amendments
Rev A: 13/02/23 - South elevation & proposed roof plan revised

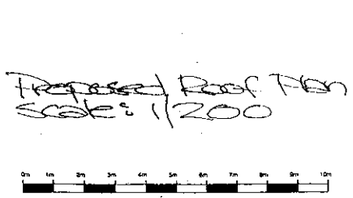

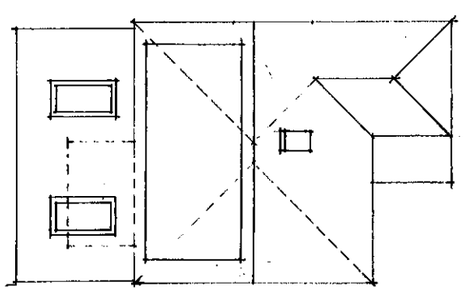

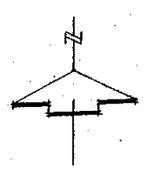

77 HILLRISE AVENUE
SOMPTING
WEST SUSSEX BN15 0LT

Paul Trussler
44 Firle Road
Lancing
West Sussex
BN15 0NZ

Drawing No. 22/77/4 A