



GROUND FLOOR PLAN (1:50)

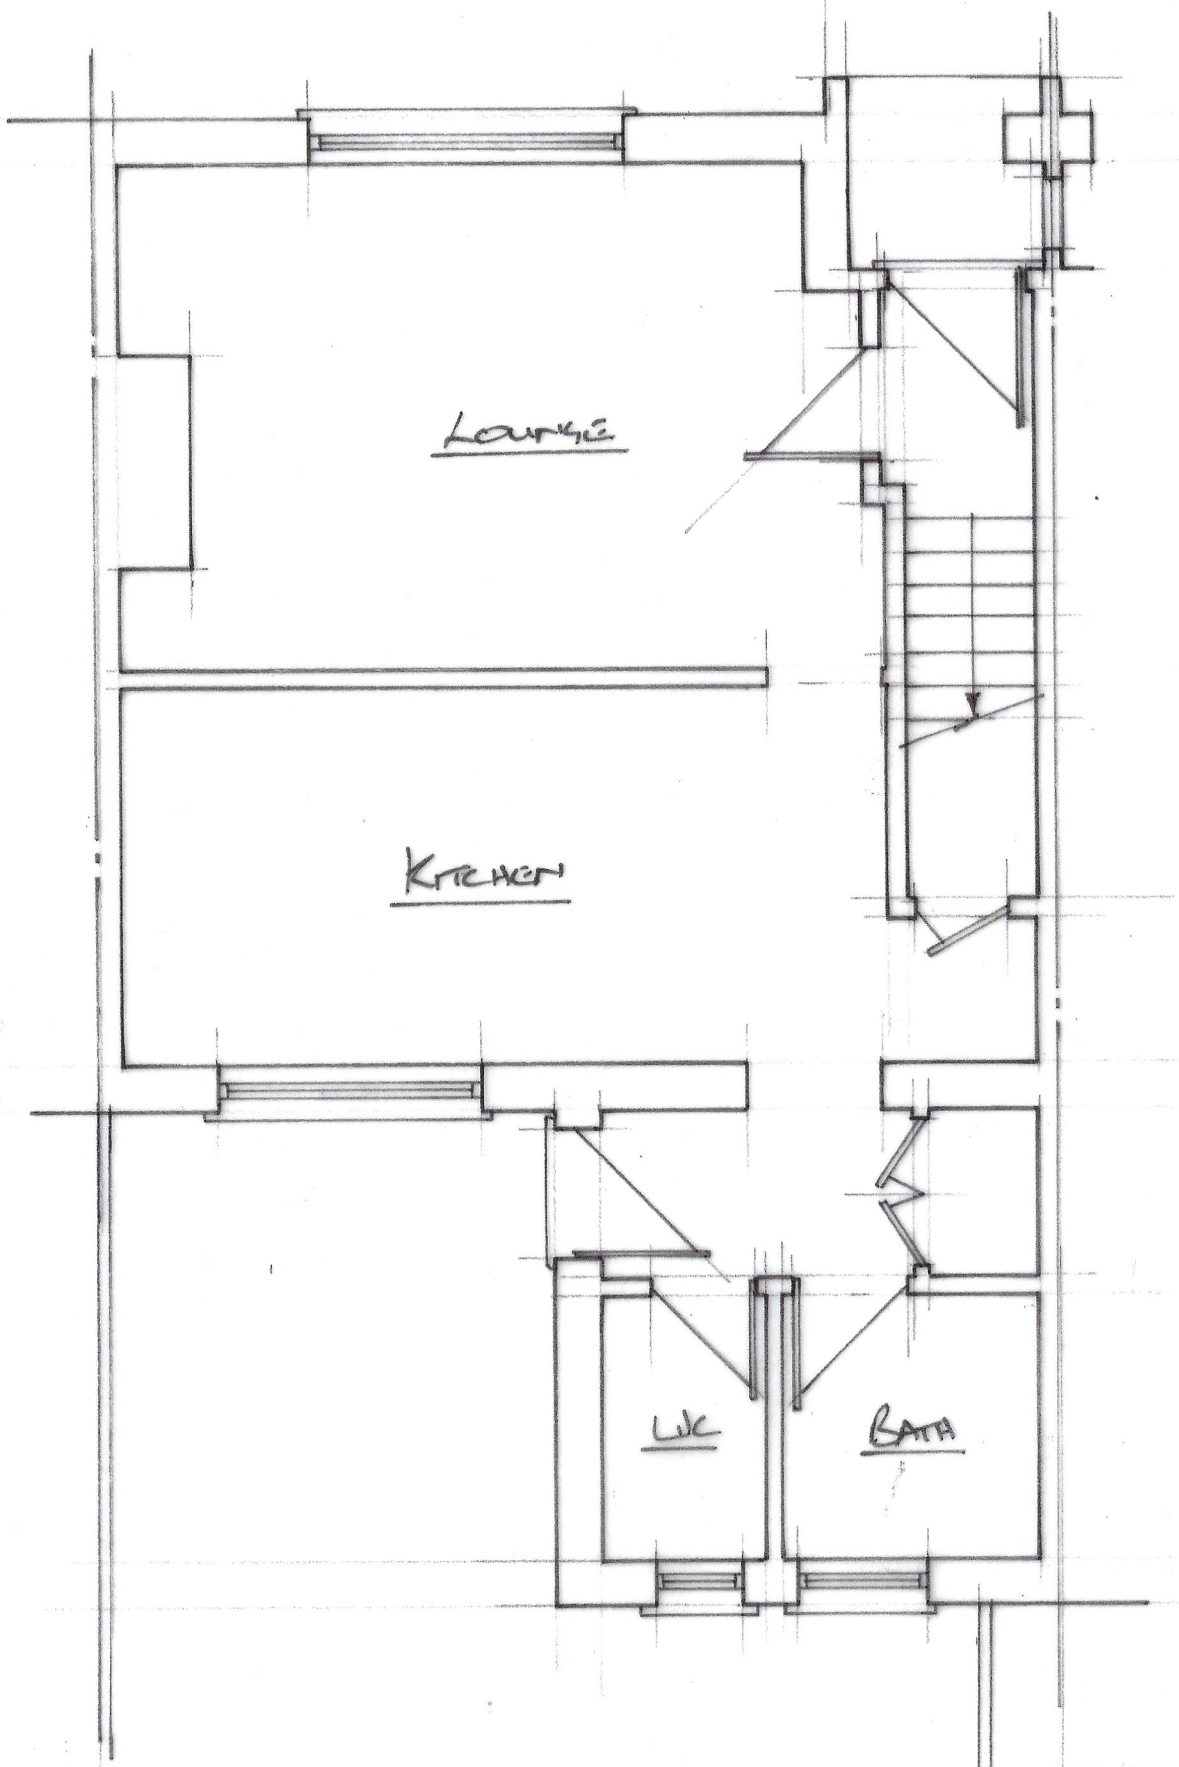

1ST FLOOR PLAN (1:50)

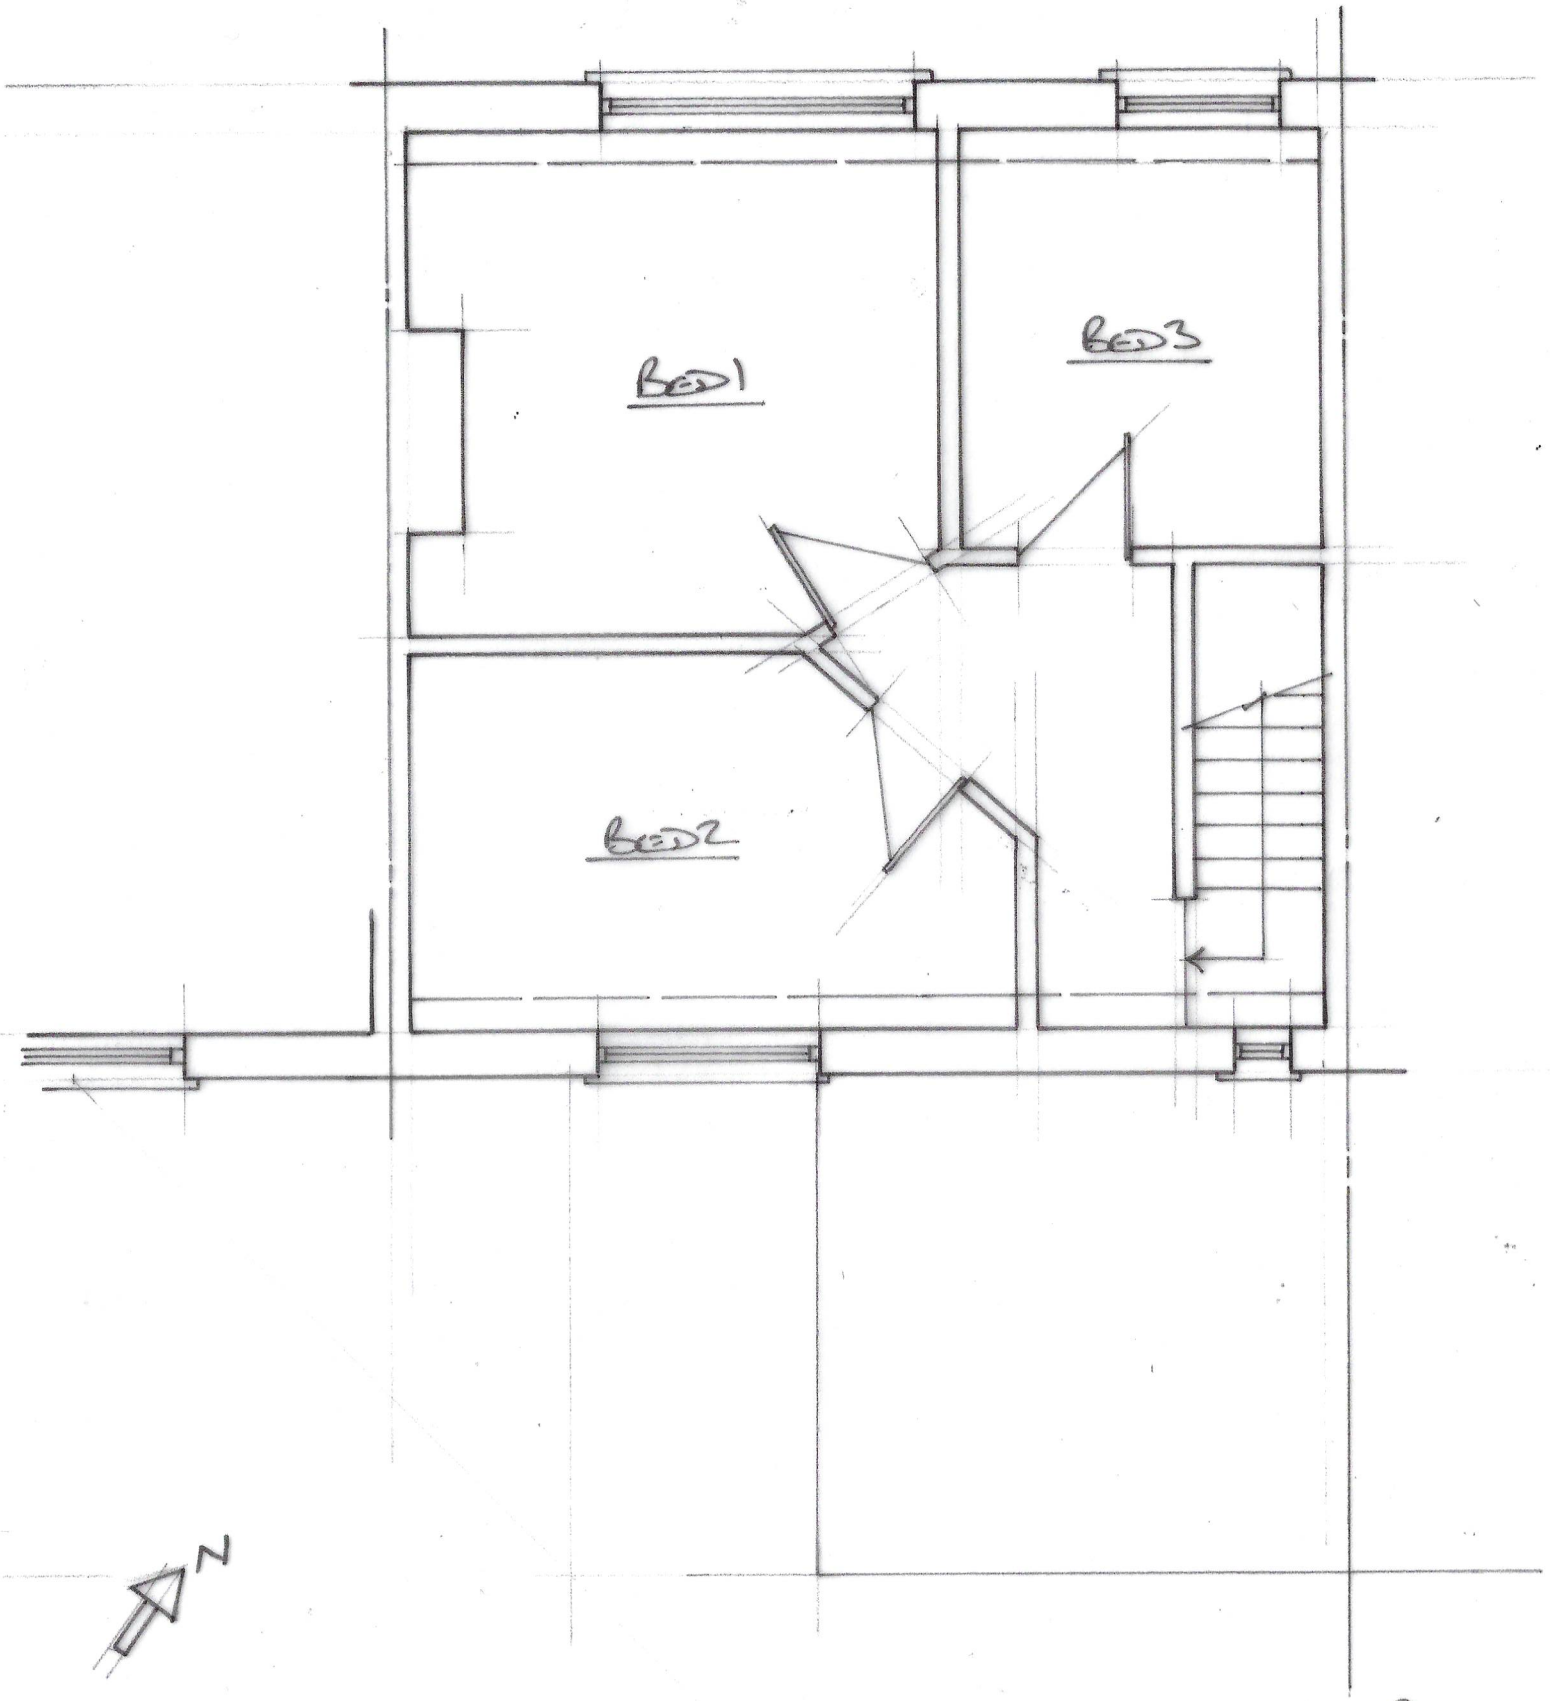

2 PEVERIL CLOSE, SOMPTING EXISTING FLOOR PLANS 1:50 2PC/01