20 HERBERT ROAD, SOMPTING

BN15 0JT

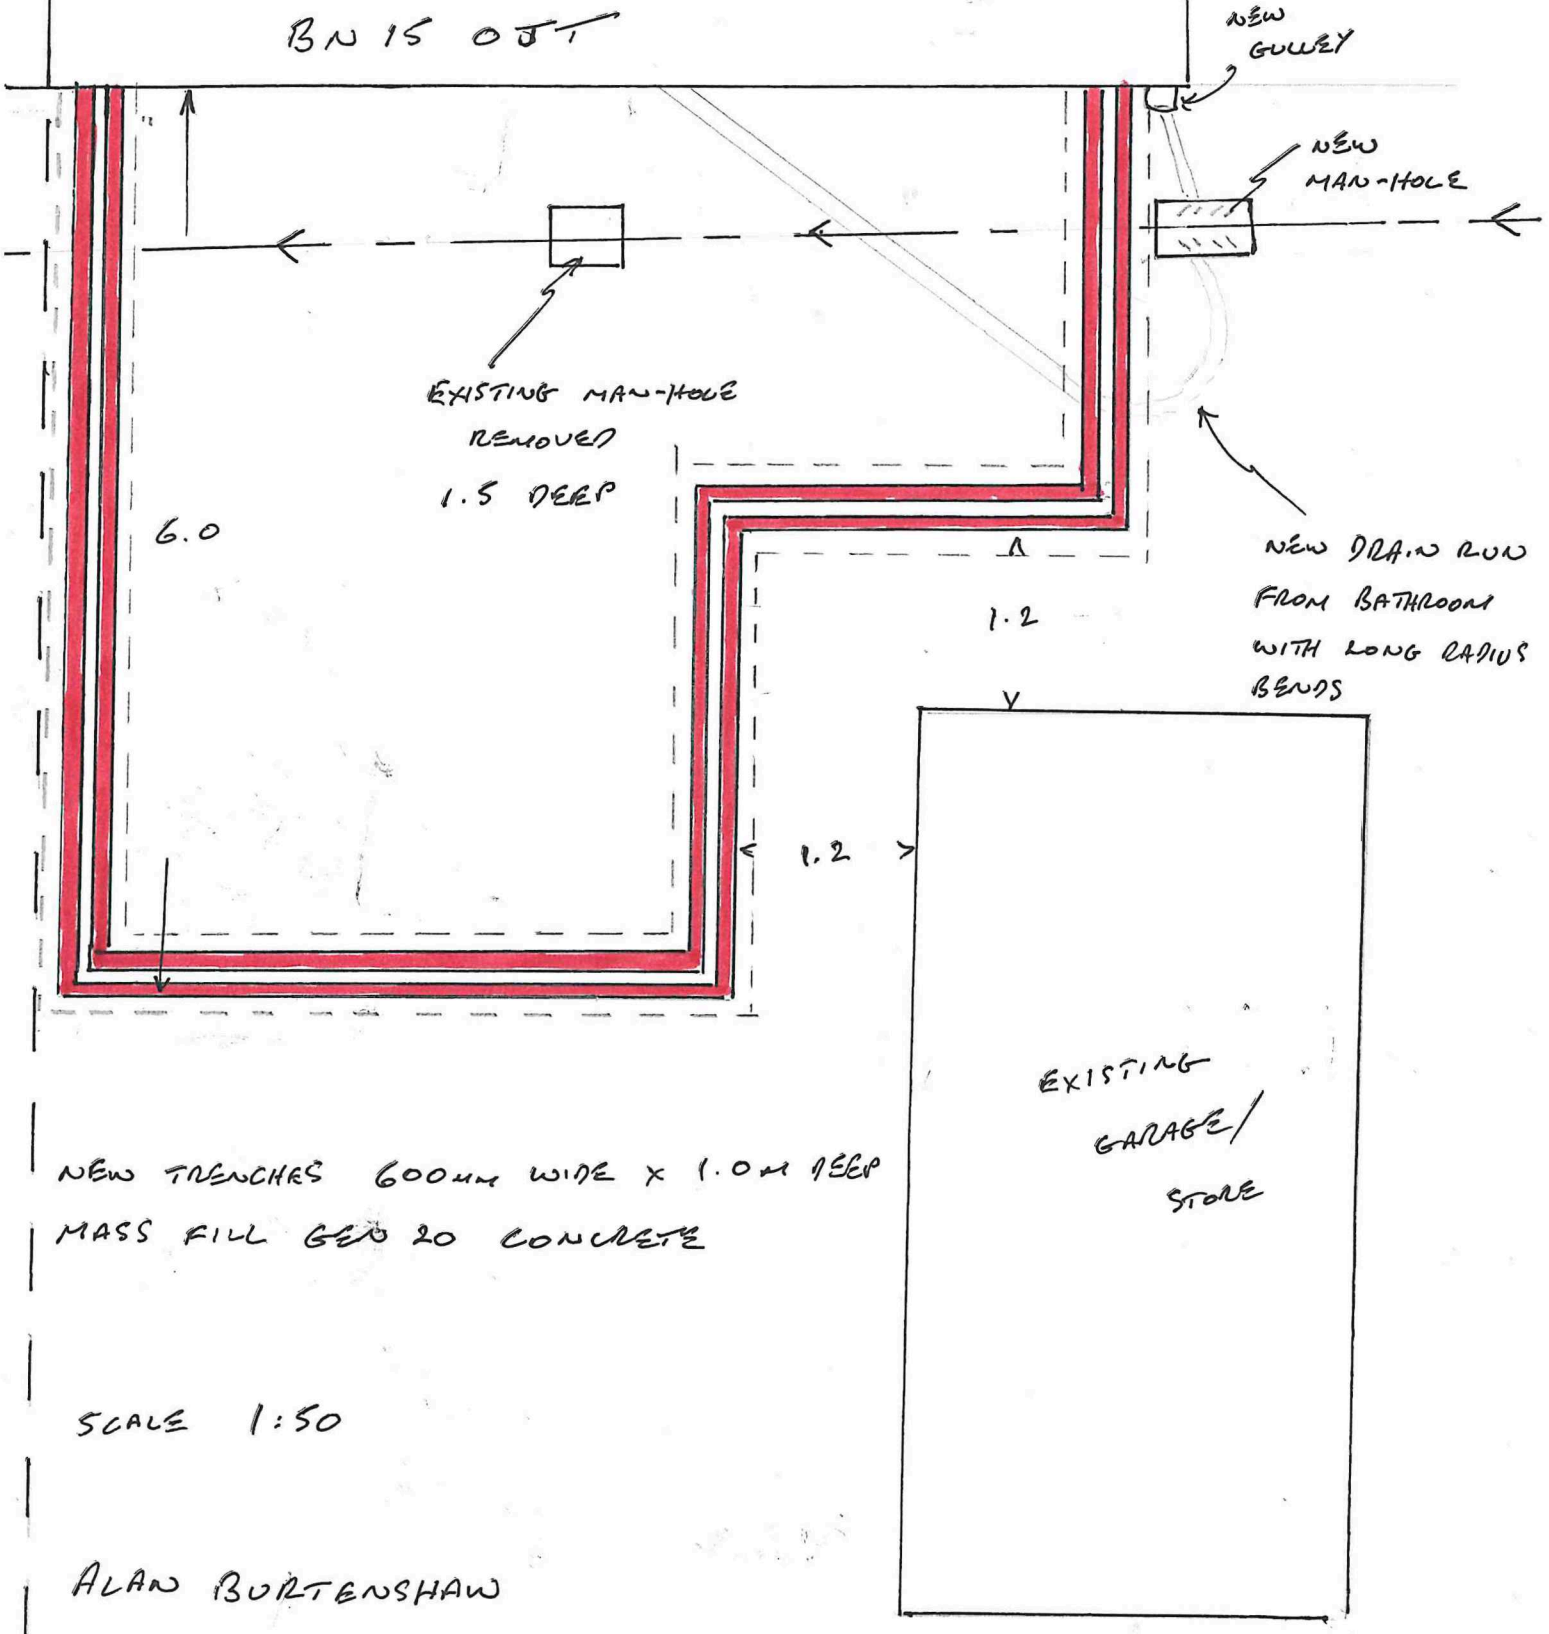

NEW TRENCHES 600mm WIDE x 1.0m DEEP MASS FILL GEN 20 CONCRETE

SCALE 1:50

ALAN BURTENSHAW
64 COKEHAM ROAD
LANCING, SX.
BN15 0AQ