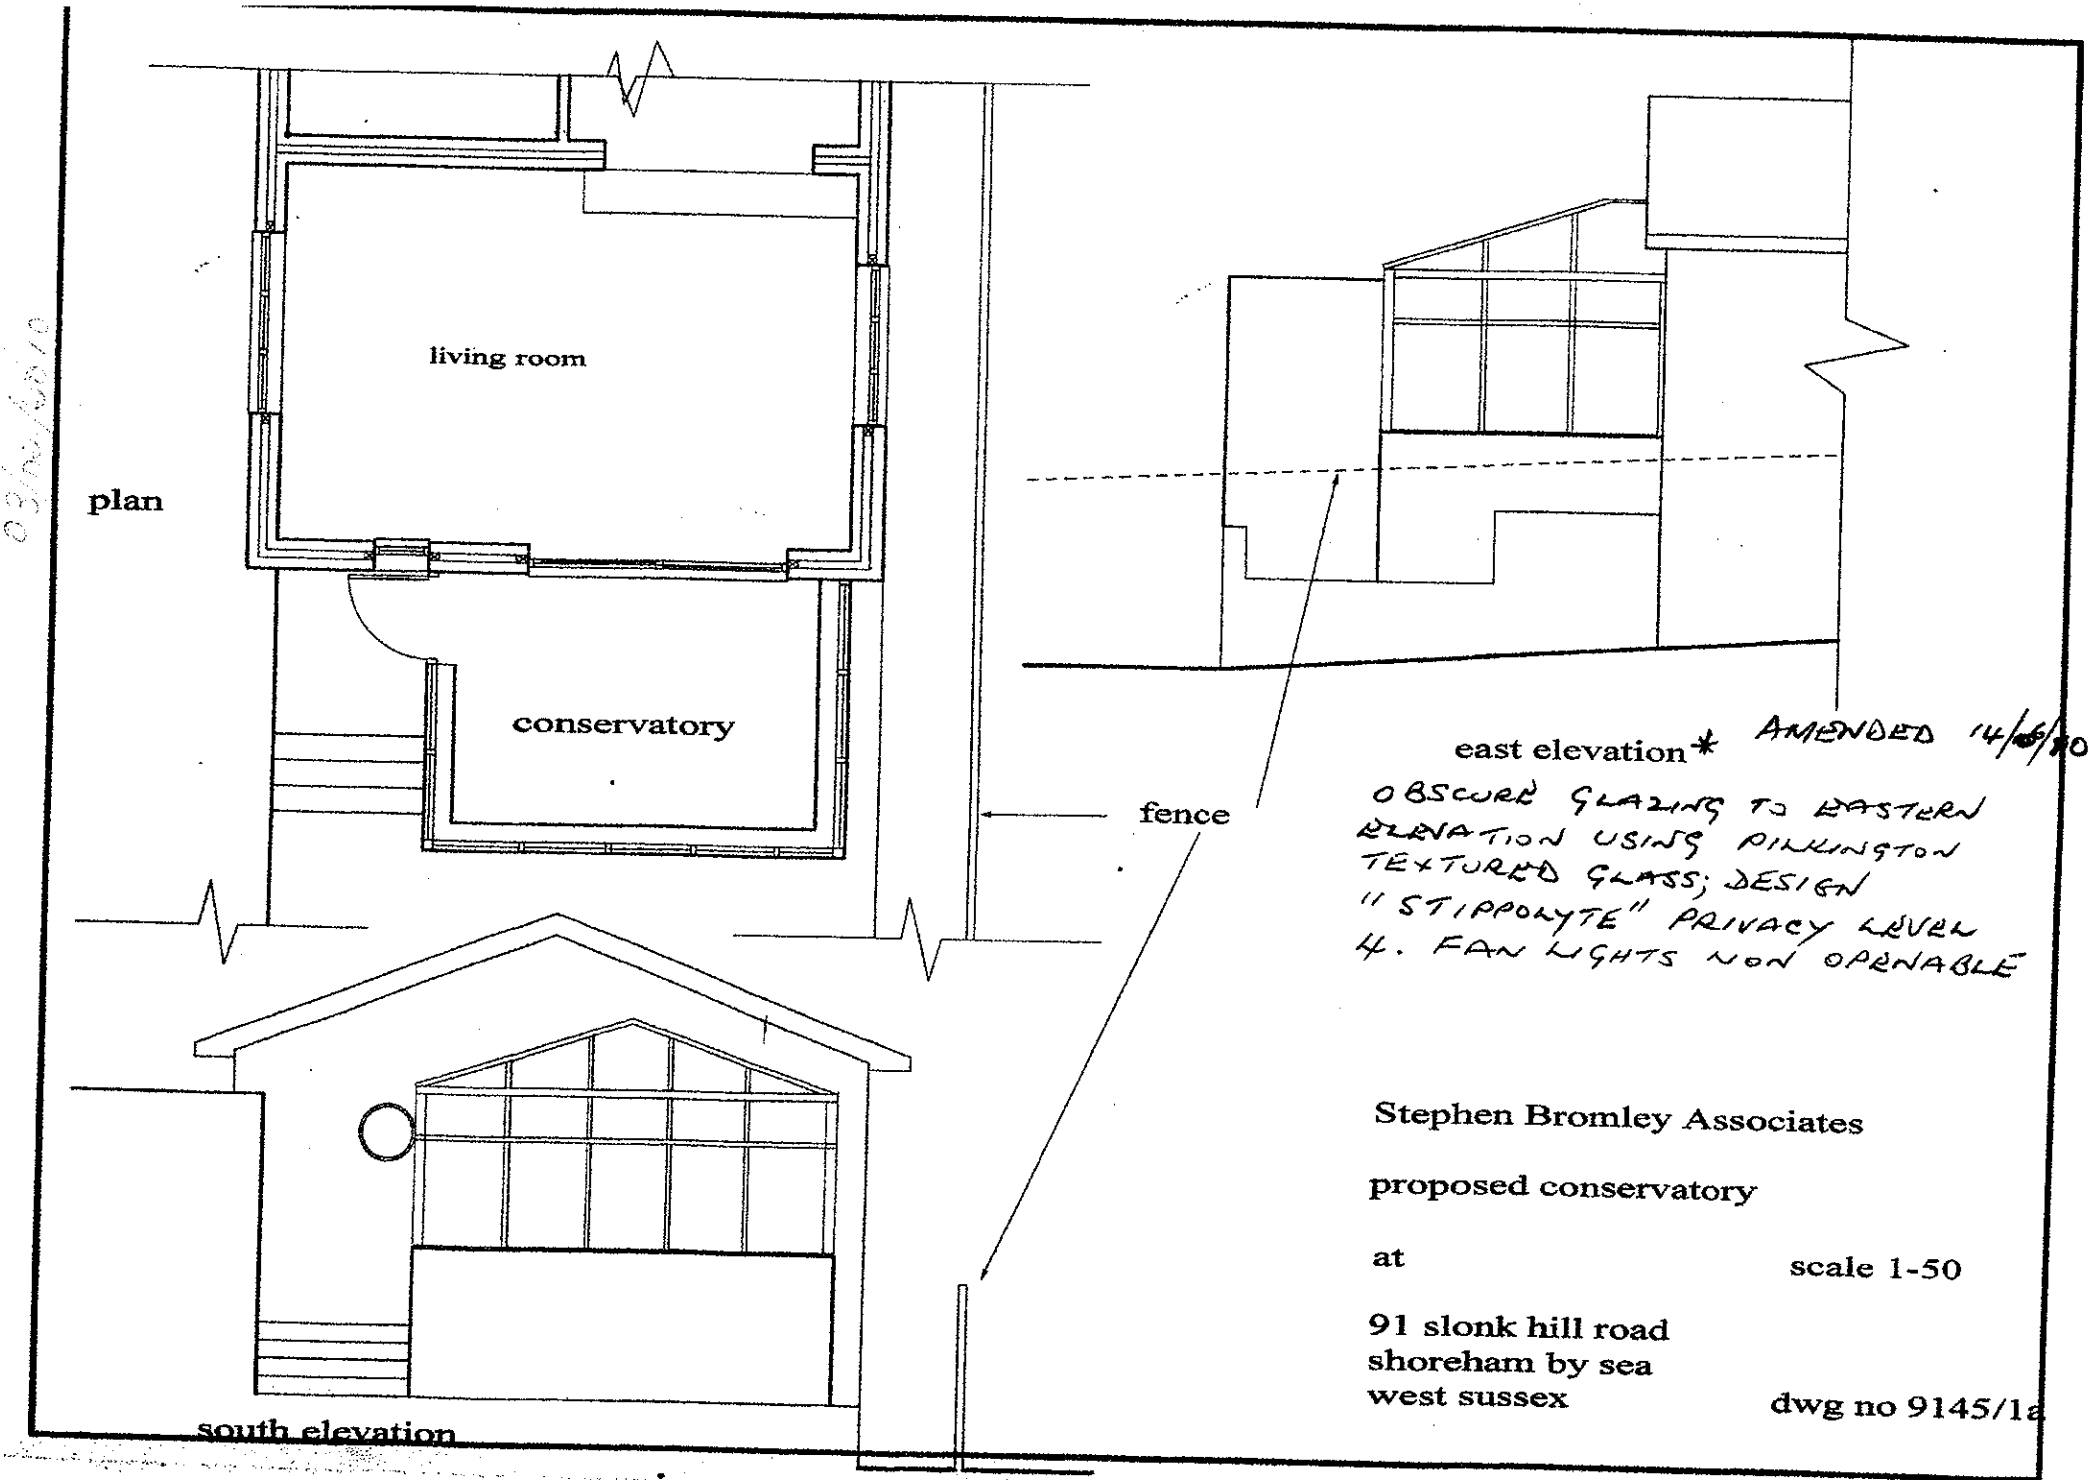
living room
plan
conservatory
fence
east elevation* AMENDED 14/6/10
OBSCURE GLAZING TO EASTERN ELEVATION USING PILKINGTON TEXTURED GLASS; DESIGN "STIPPOLYTE" PRIVACY LEVEL 4. FAN LIGHTS NON OPENABLE
south elevation
Stephen Bromley Associates
proposed conservatory
at
scale 1-50
91 slonk hill road
shoreham by sea
west sussex
dwg no 9145/1a