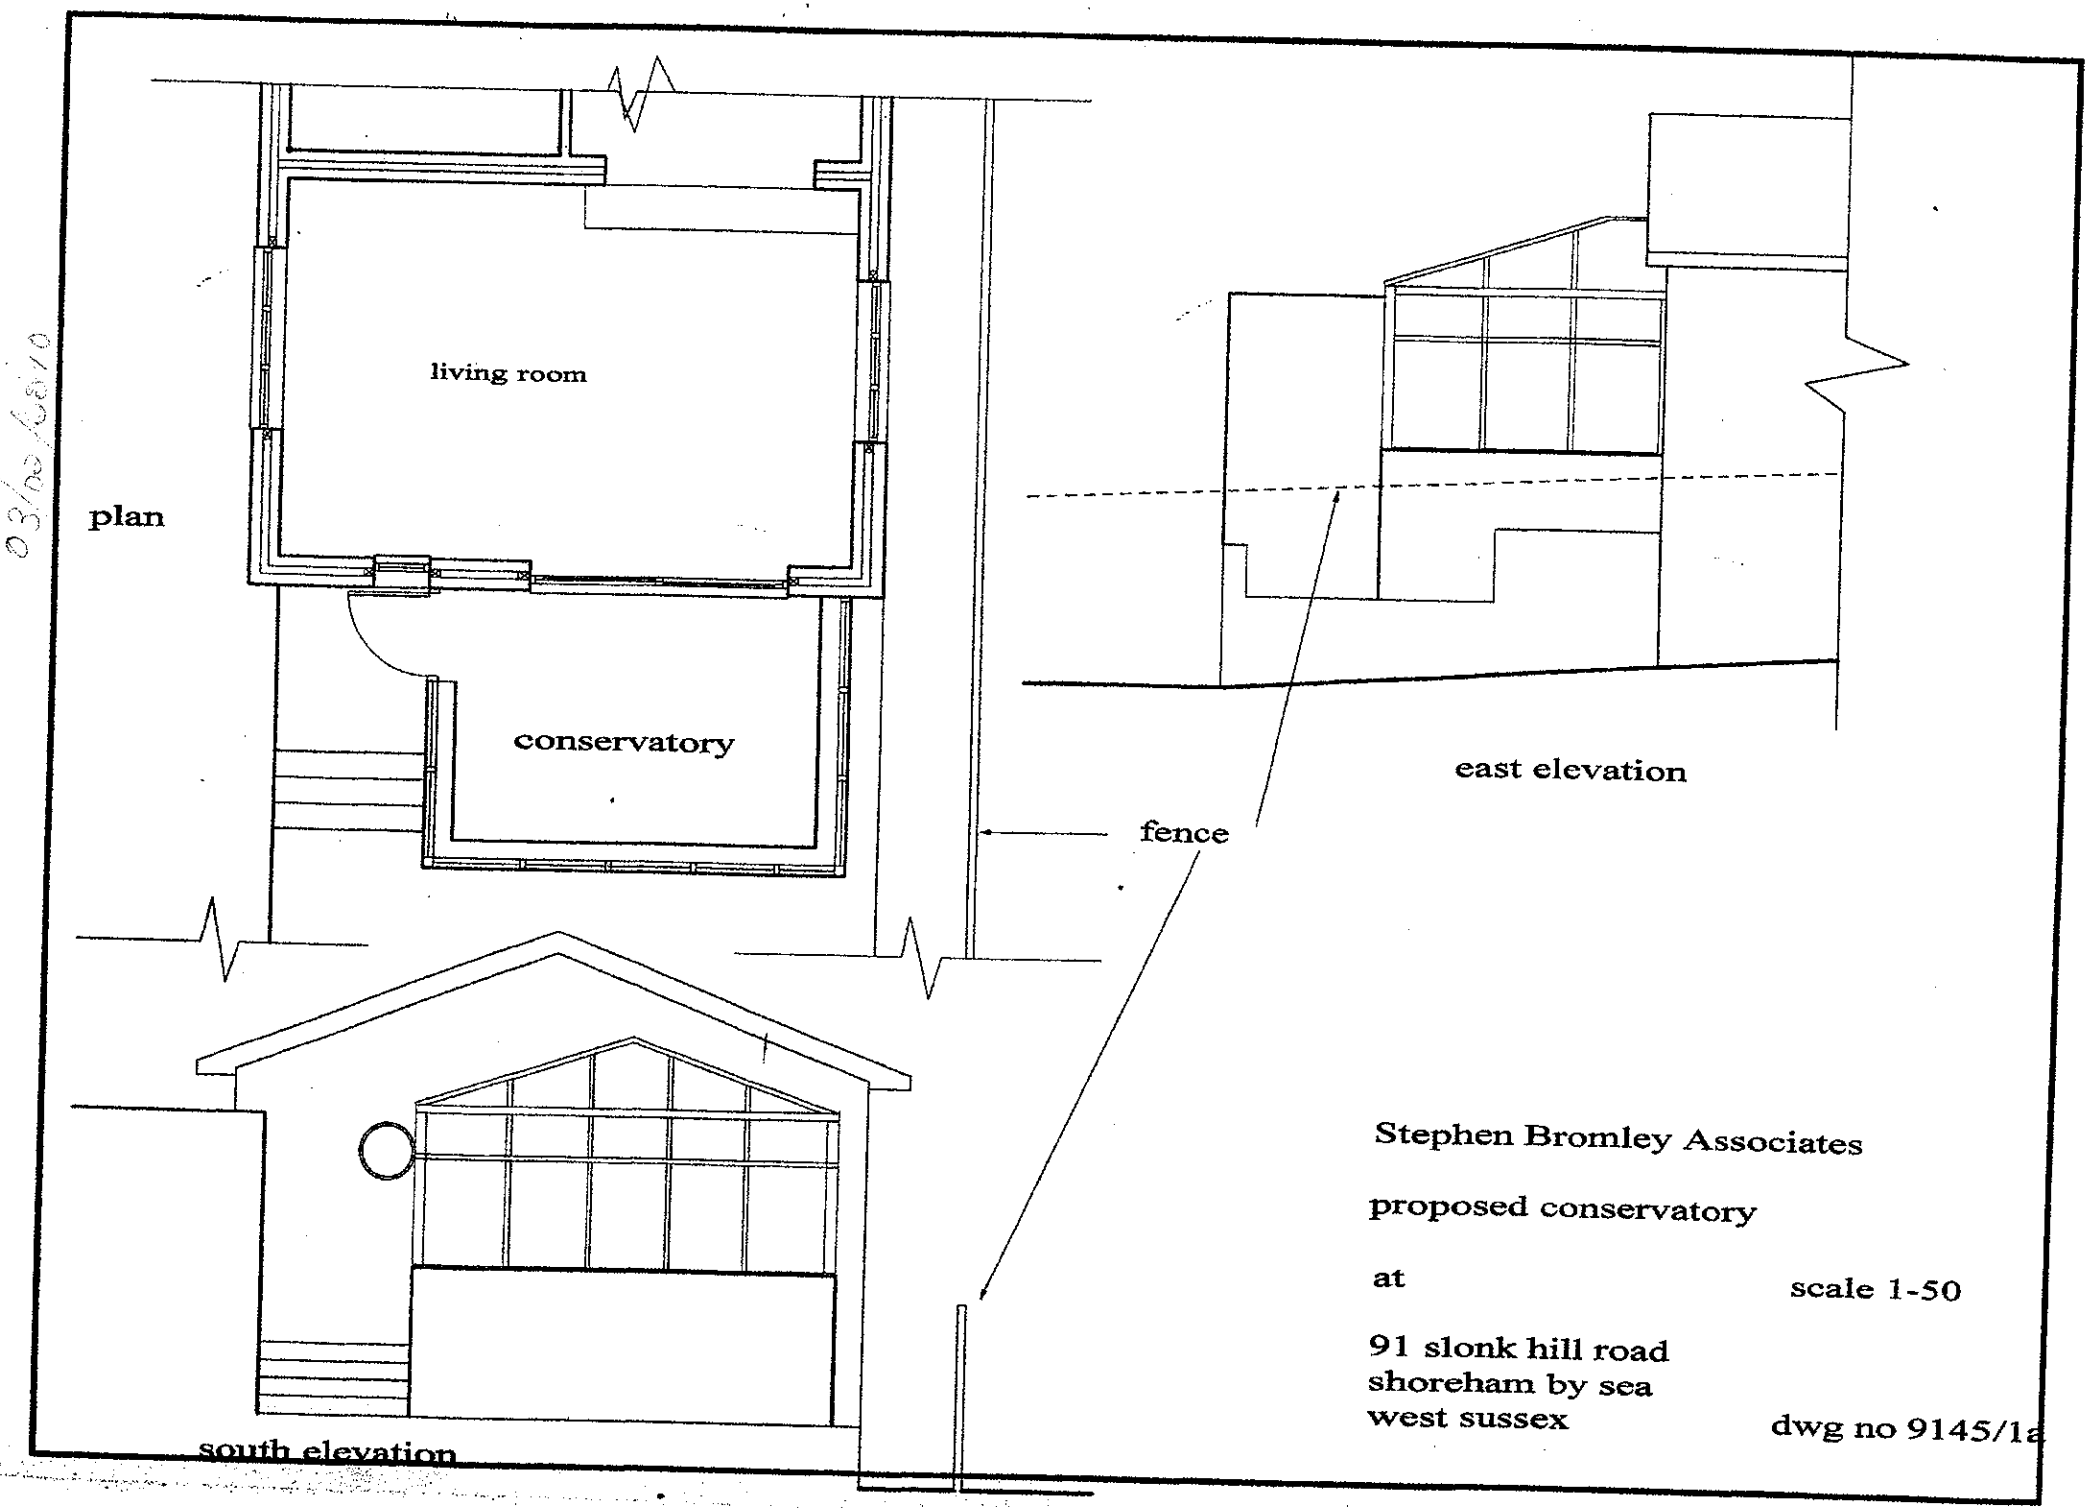
plan
living room
conservatory
fence
east elevation
south elevation
Stephen Bromley Associates
proposed conservatory
at
scale 1-50
91 slonk hill road
shoreham by sea
west sussex
dwg no 9145/1a