




Proposed Rear Elevation (North) 1:100

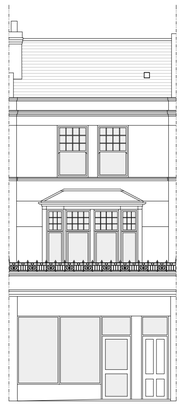

Proposed Front Elevation (South) 1:100

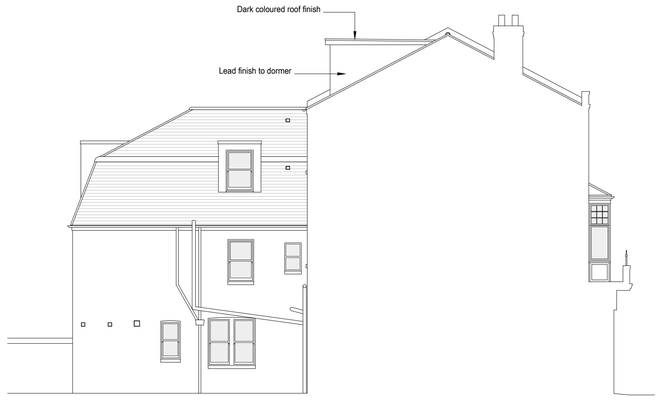

Proposed Side Elevation (West) 1:100

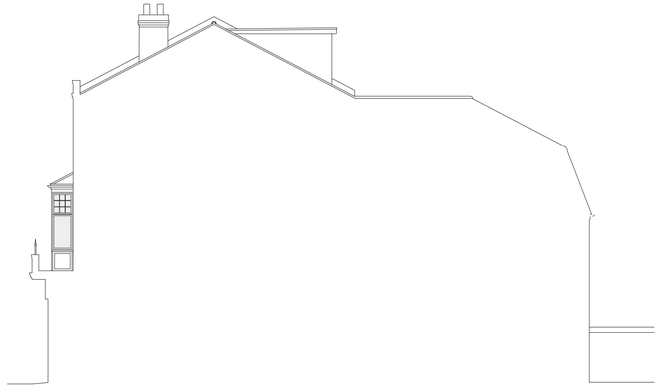

Proposed Side Elevation (East) 1:100



Proposed Sectional Elevation 1:50

Commercial - 35.2m^2

HMO Unit - 4 Bedroom (5 Person)

Flat - 2 Bedroom

Residential Common Access Hallway

1:100 0 1 2 3 4 5 6 7 8 9 10m

1:50 0 1 2 3 4 5 6 7 8 9 10m

REV B 27/10/26 - Remove Velux windows and amend internal loft layout
REV A 15/10/26 - Reduce dormer size and amend Velux location. Velux over stairs removed.
amendments

bpm Architectural Services Ltd.

client: KTLX Ltd

project: 39 Brighton Road
Worthing
BN11 3EF

project ref: 3094 Drawing No. 04B

drawing title: Proposed elevations and sectional elevation

drawn by: AW

date: July 26 scale: 1:50/100@ A1

www.bpmnet.co.uk
info@bpmnet.co.uk

Check all dimensions on site before all work is commenced

All goods materials workmanship to conform with current building regs BSS and COP's