
27 NORTHBROOK ROAD, WORTHING BN14 8PS

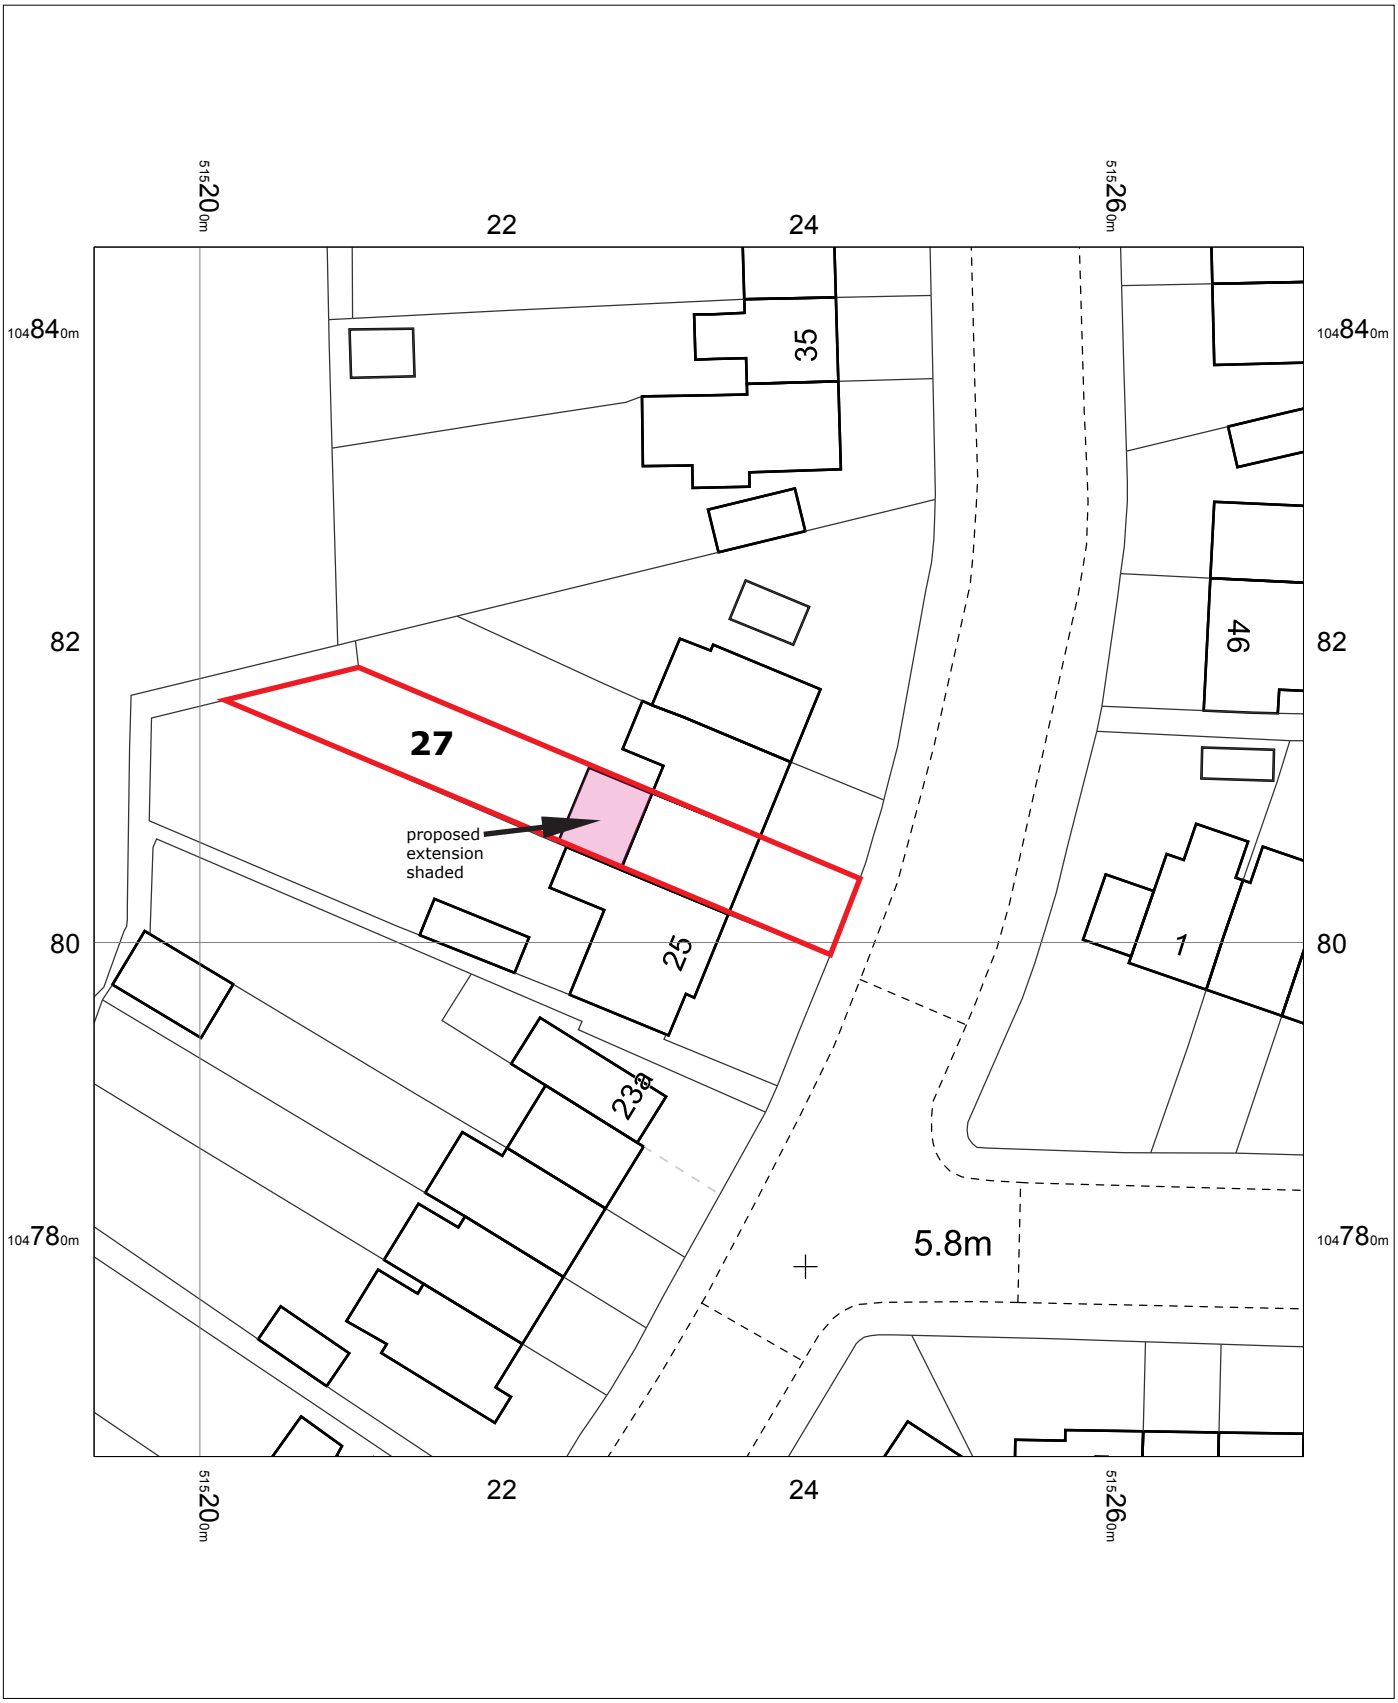

27 Northbrook Road,
Broadwater,
Worthing,
West Sussex
BN14 8PS

OS MasterMap 1250/2500/10000 scale
Saturday, October 24, 2026, ID: CM-01303446
www.centremapslive.co.uk

1:500 scale print at A4, Centre: 515233 E, 104806 N

©Crown Copyright Ordnance Survey. Licence no. AC0000849896

N

Wayne Gander MCIAT
Chartered Architectural Technologist
98 Durrington Lane, Worthing,
West Sussex BN13 2RQ
M 07808 887896
E waynegander08@gmail.com

CIAT CHARTERED PRACTICE