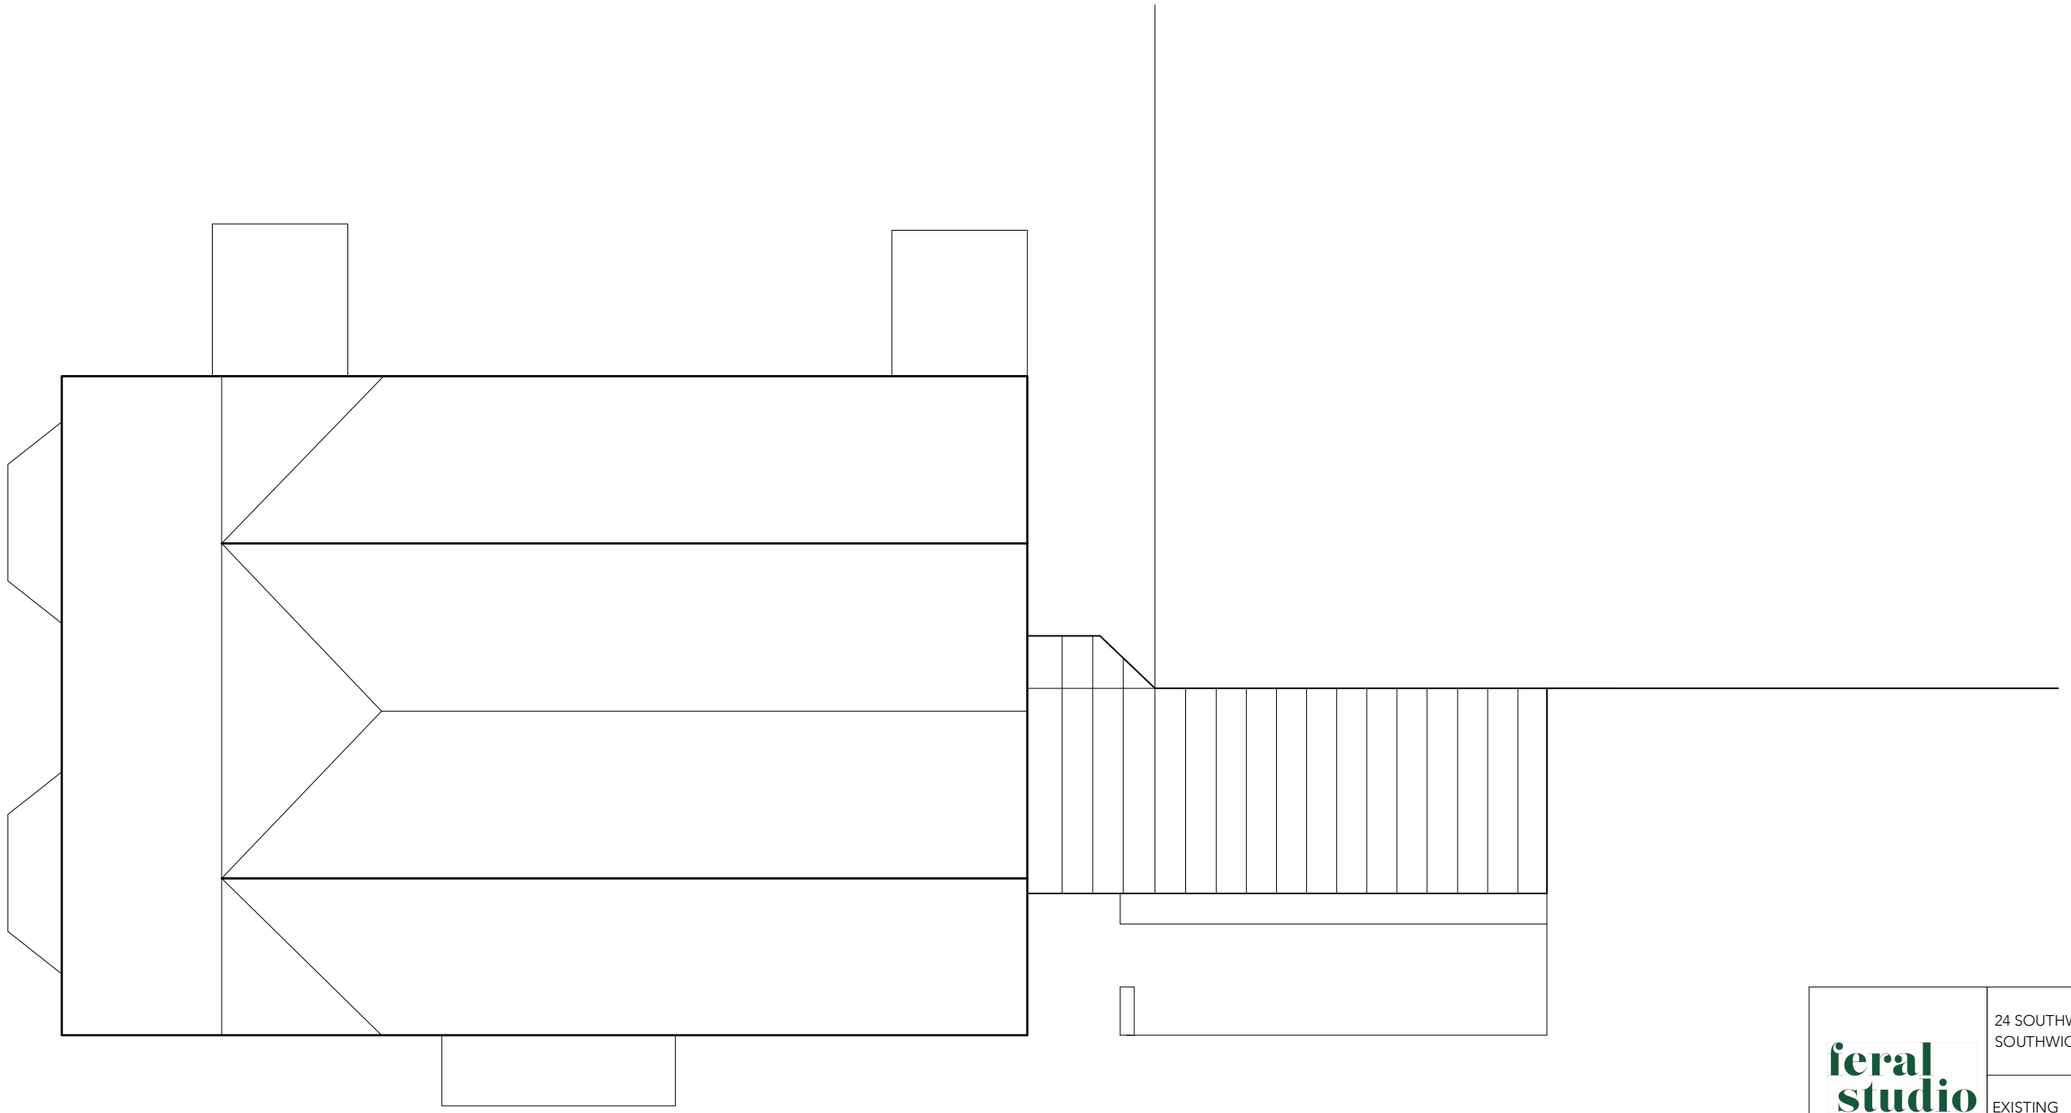

1 ground floor plan
proposed

N

0 1 2 3 4 5 6 7 8 9 10

feral studio

24 SOUTHWICK STREET
SOUTHWICK

EXISTING
ROOF PLAN

UPPER WAEN
KERRY
POWYS
07769746939
feralstudioarchitecture
@gmail.com

1:100@A3

DECEMBER 2021

DRAWING NUMBER
20-11-10

CLIENT
MARTIN WEBB

REVISION
-