

Printing Notes - This document is A3 Size
To print this document accurately to the intended scale, ensure that print settings are set to 'Actual Size' or 'No scaling'
Do not print 'Fit to page'
Drawings not for construction

A3 page

© PLATFORM 3 - Design

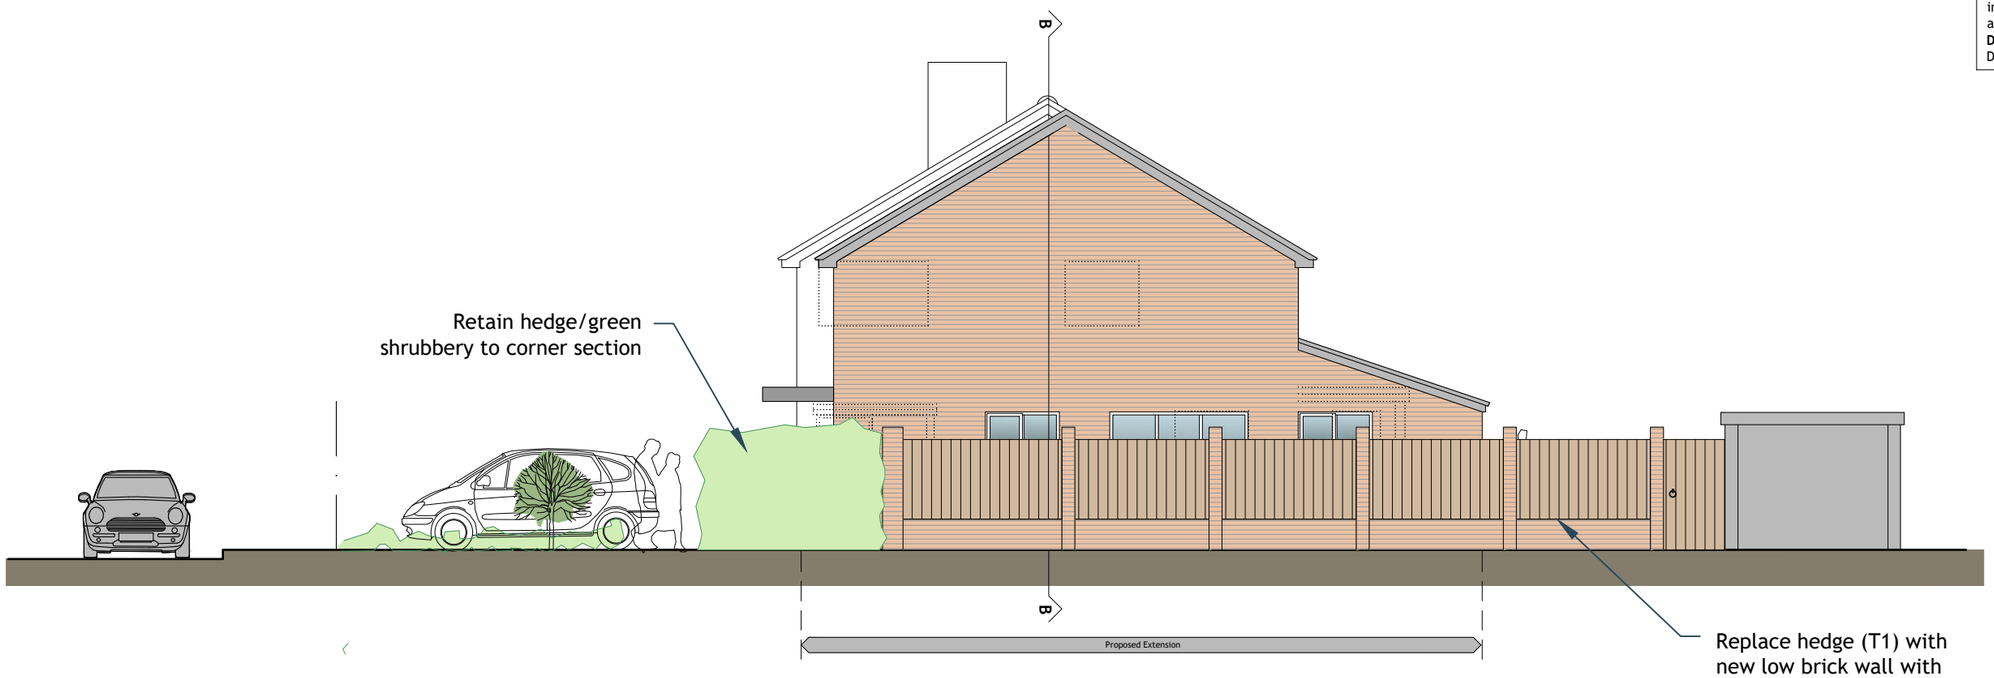

+21.1 North Elevation

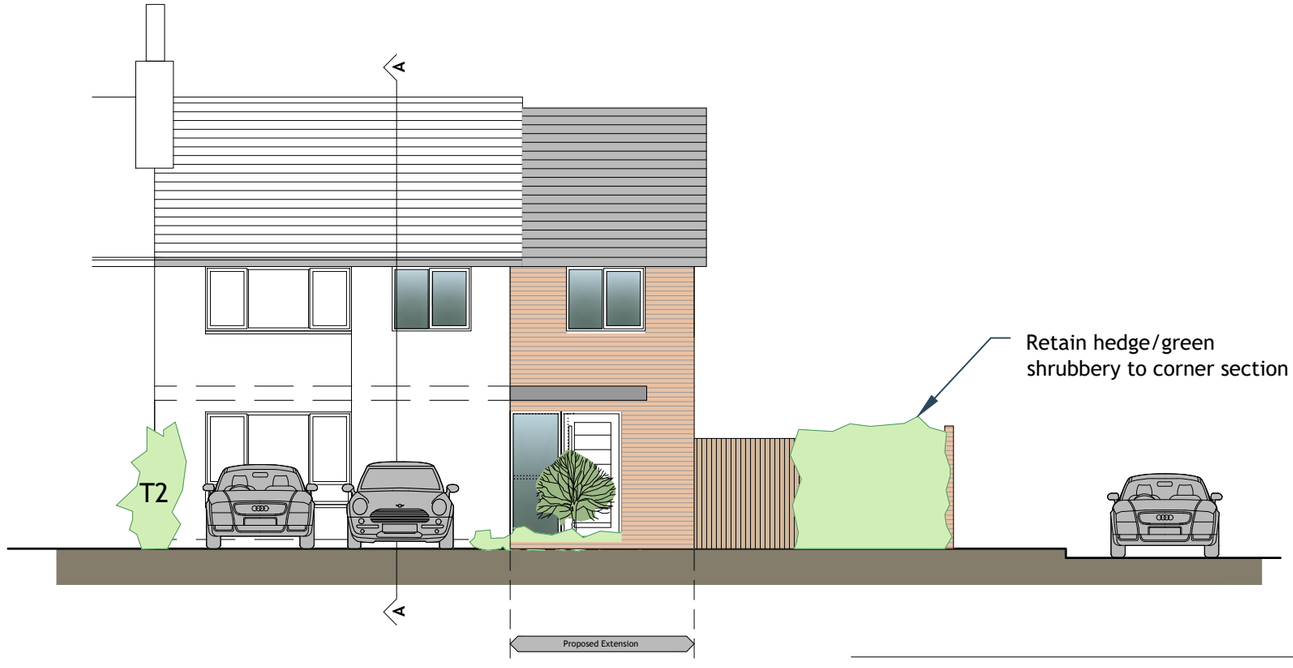

+21.2 South Elevation

Proposed

Scale in Metres 1:100

0 1 2 3 4 5 6 7 8 9 10

PLATFORM 3
SURVEY - DESIGN - VISUALISE
www.platform3.design studio@platform3.design

address: 1 Harting Close, Goring-by-Sea BN12 6AT	project: Proposed Extension	date: July 2024	scale: as shown@A3
client: N & J Veeren	drawing title: Proposed Elevations	drg. no: 24-P04-72	revision: B