Printing Notes - This document is A3 Size
To print this document accurately to the intended scale, ensure that print settings are set to 'Actual Size' or 'No scaling'
**Do not print 'Fit to page'**
Drawings not for construction

A3 page

© PLATFORM 3 - Design

Removed elements shown dotted

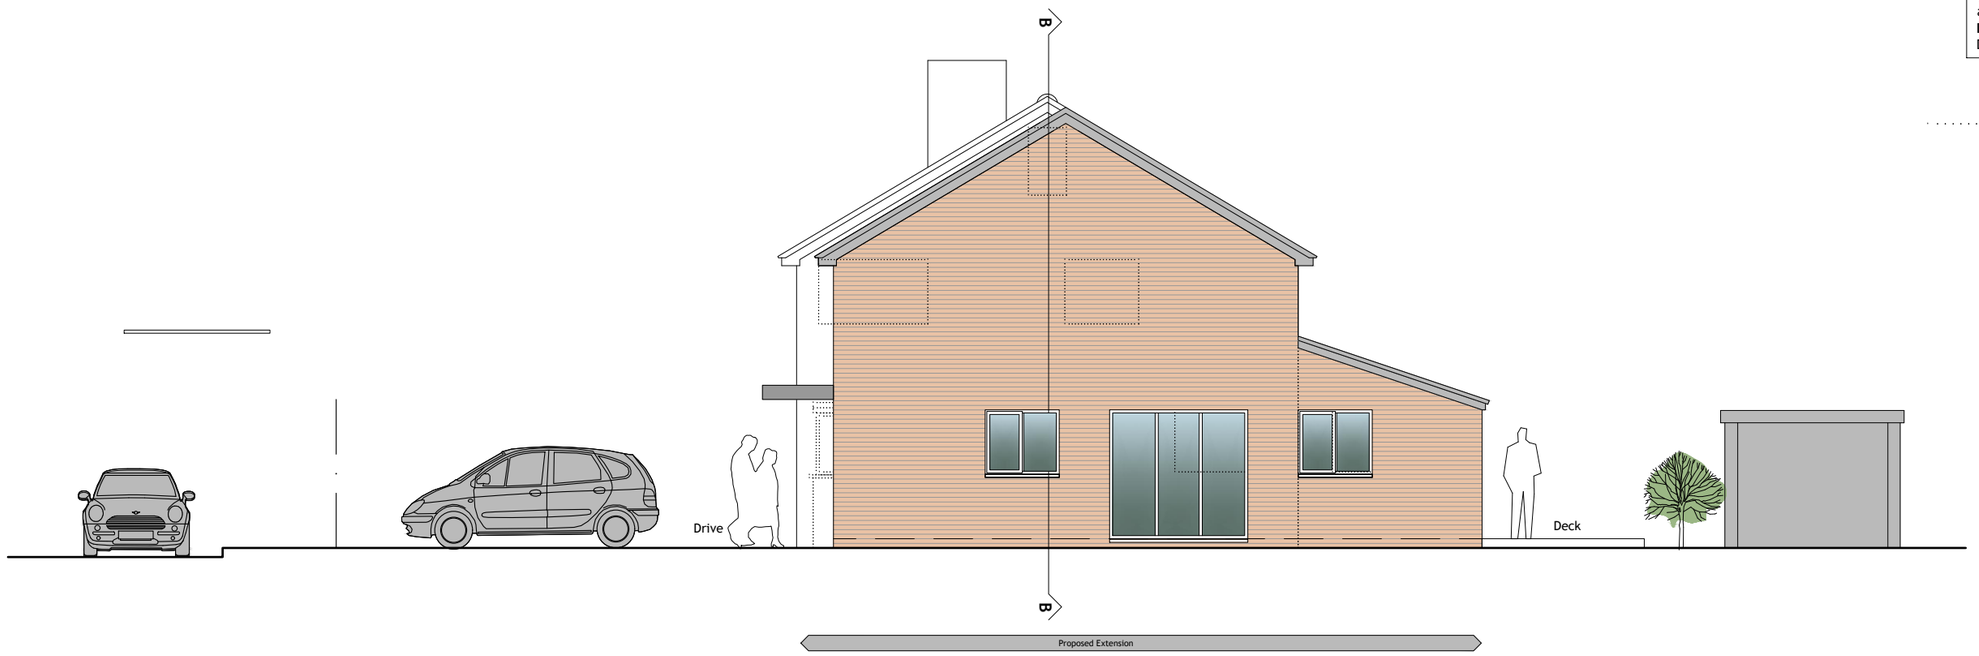


**+21.1** North Elevation

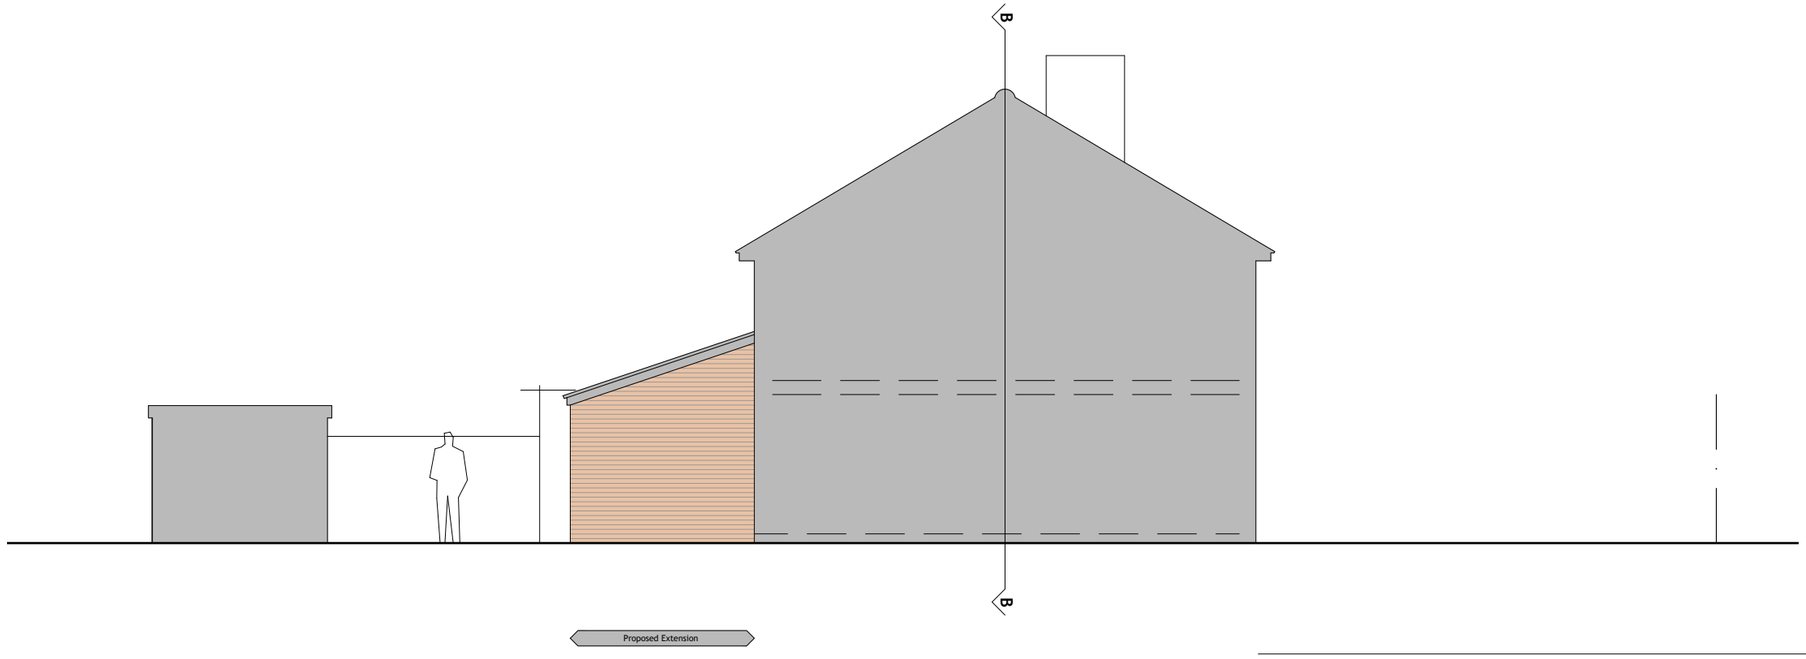


**+21.2** South Elevation

# Proposed

Scale in Metres 1:100

0 1 2 3 4 5 6 7 8 9 10

PLATFORM 3
SURVEY - DESIGN - VISUALISE
www.platform3.design studio@platform3.design

| address | project | date | scale |
|---|---|---|---|
| 1 Harting Close<br>Goring-by-Sea BN12 6AT | Proposed Extension | July 2024 | as shown@A3 |
| **client** | **drawing title** | **drg. no** | **revision** |
| N & J Veeren | Proposed Elevations | 24-P04-71 | B |